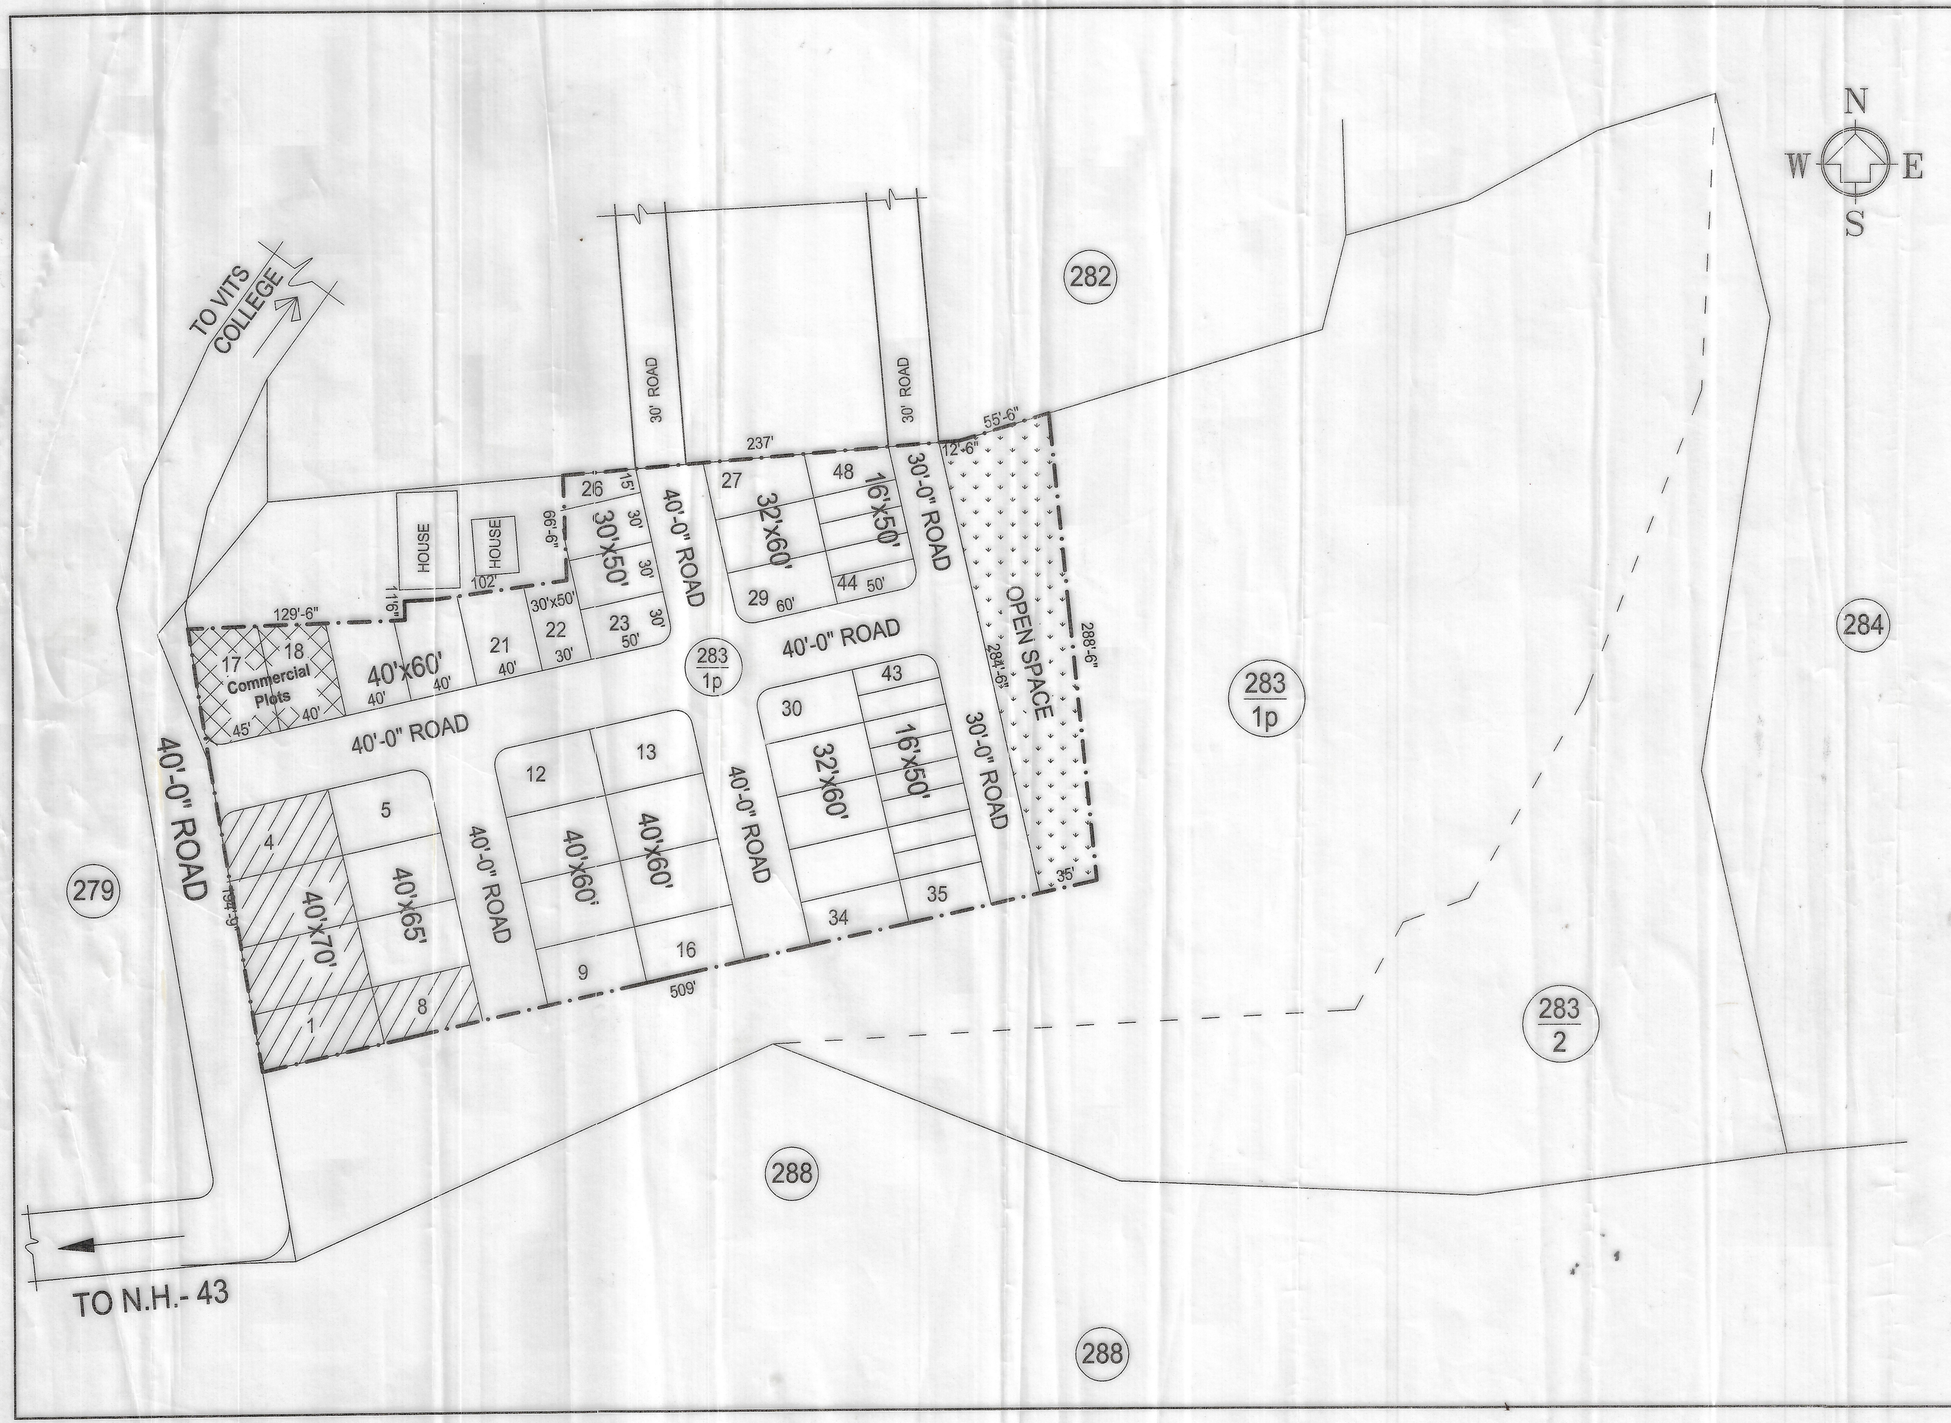

PROPOSED LAYOUT IN S.No: 283 / 1part OF DAKAMARRI VILLAGE, BHEEMILI MANDAL, VISAKHAPATNAM DISTRICT.

Owner's :- M/s: Mahindra Developers

LAND USE ANALYSIS :-

SL.NO.	DESCRIPTION	EXTENT Acs.-cts.	PERCENT
1.	PLOTTED AREA	1-70	53.97 %
2.	Commercial area	0-13	04.12 %
3.	ROADS AREA	1-00	31.75 %
4.	OPEN SPACE	0-32	10.16 %
	TOTAL AREA	3-15	100.00 %

PLOTS DETAIL :-

SL.NO.	PLOT SIZE	Plot area in Sq. yds.	NO. OF PLOTS
1.	40' x 70'	311.11	4
2.	40' x 65'	288.89	4
3.	40' x 60'	266.67	13
4.	32' x 60'	213.33	8
5.	30' x 50'	166.67	5
6.	16' x 50'	88.89	14
	TOTAL NO. OF PLOTS		48

PLOTS MORTGAZED TO VUDA.
PLOT Nos: 1 to 4 & 8 - (5nos)
EXTENT: Acs.0-28 cts.

LAYOUT BOUNDARY

P. Nagaraju
A.I.L. Purnima
D. Brahmanandam
For MAHINDRA DEVELOPERS
K. Sowmya
OWNER'S SIGN.

R.V.S. Kishore
R.V.S.KISHORE
B.Tech, M.B.A, M.I.E
Licensed Civil Engineer
Regd.No. 86202-18
LICENSED SURVEYOR.

SCALE : 1" = 66'-0"
FILE R.C.No: 10993/2014/L7
L.P.No: 38/2015

N

13/4/15
S/D'man

20/4/15
Chief urban planner

13/4/15
Planning officer

21/4/15
VICE-CHAIRMAN

VISAKHAPATNAM URBAN DEVELOPMENT AUTHORITY