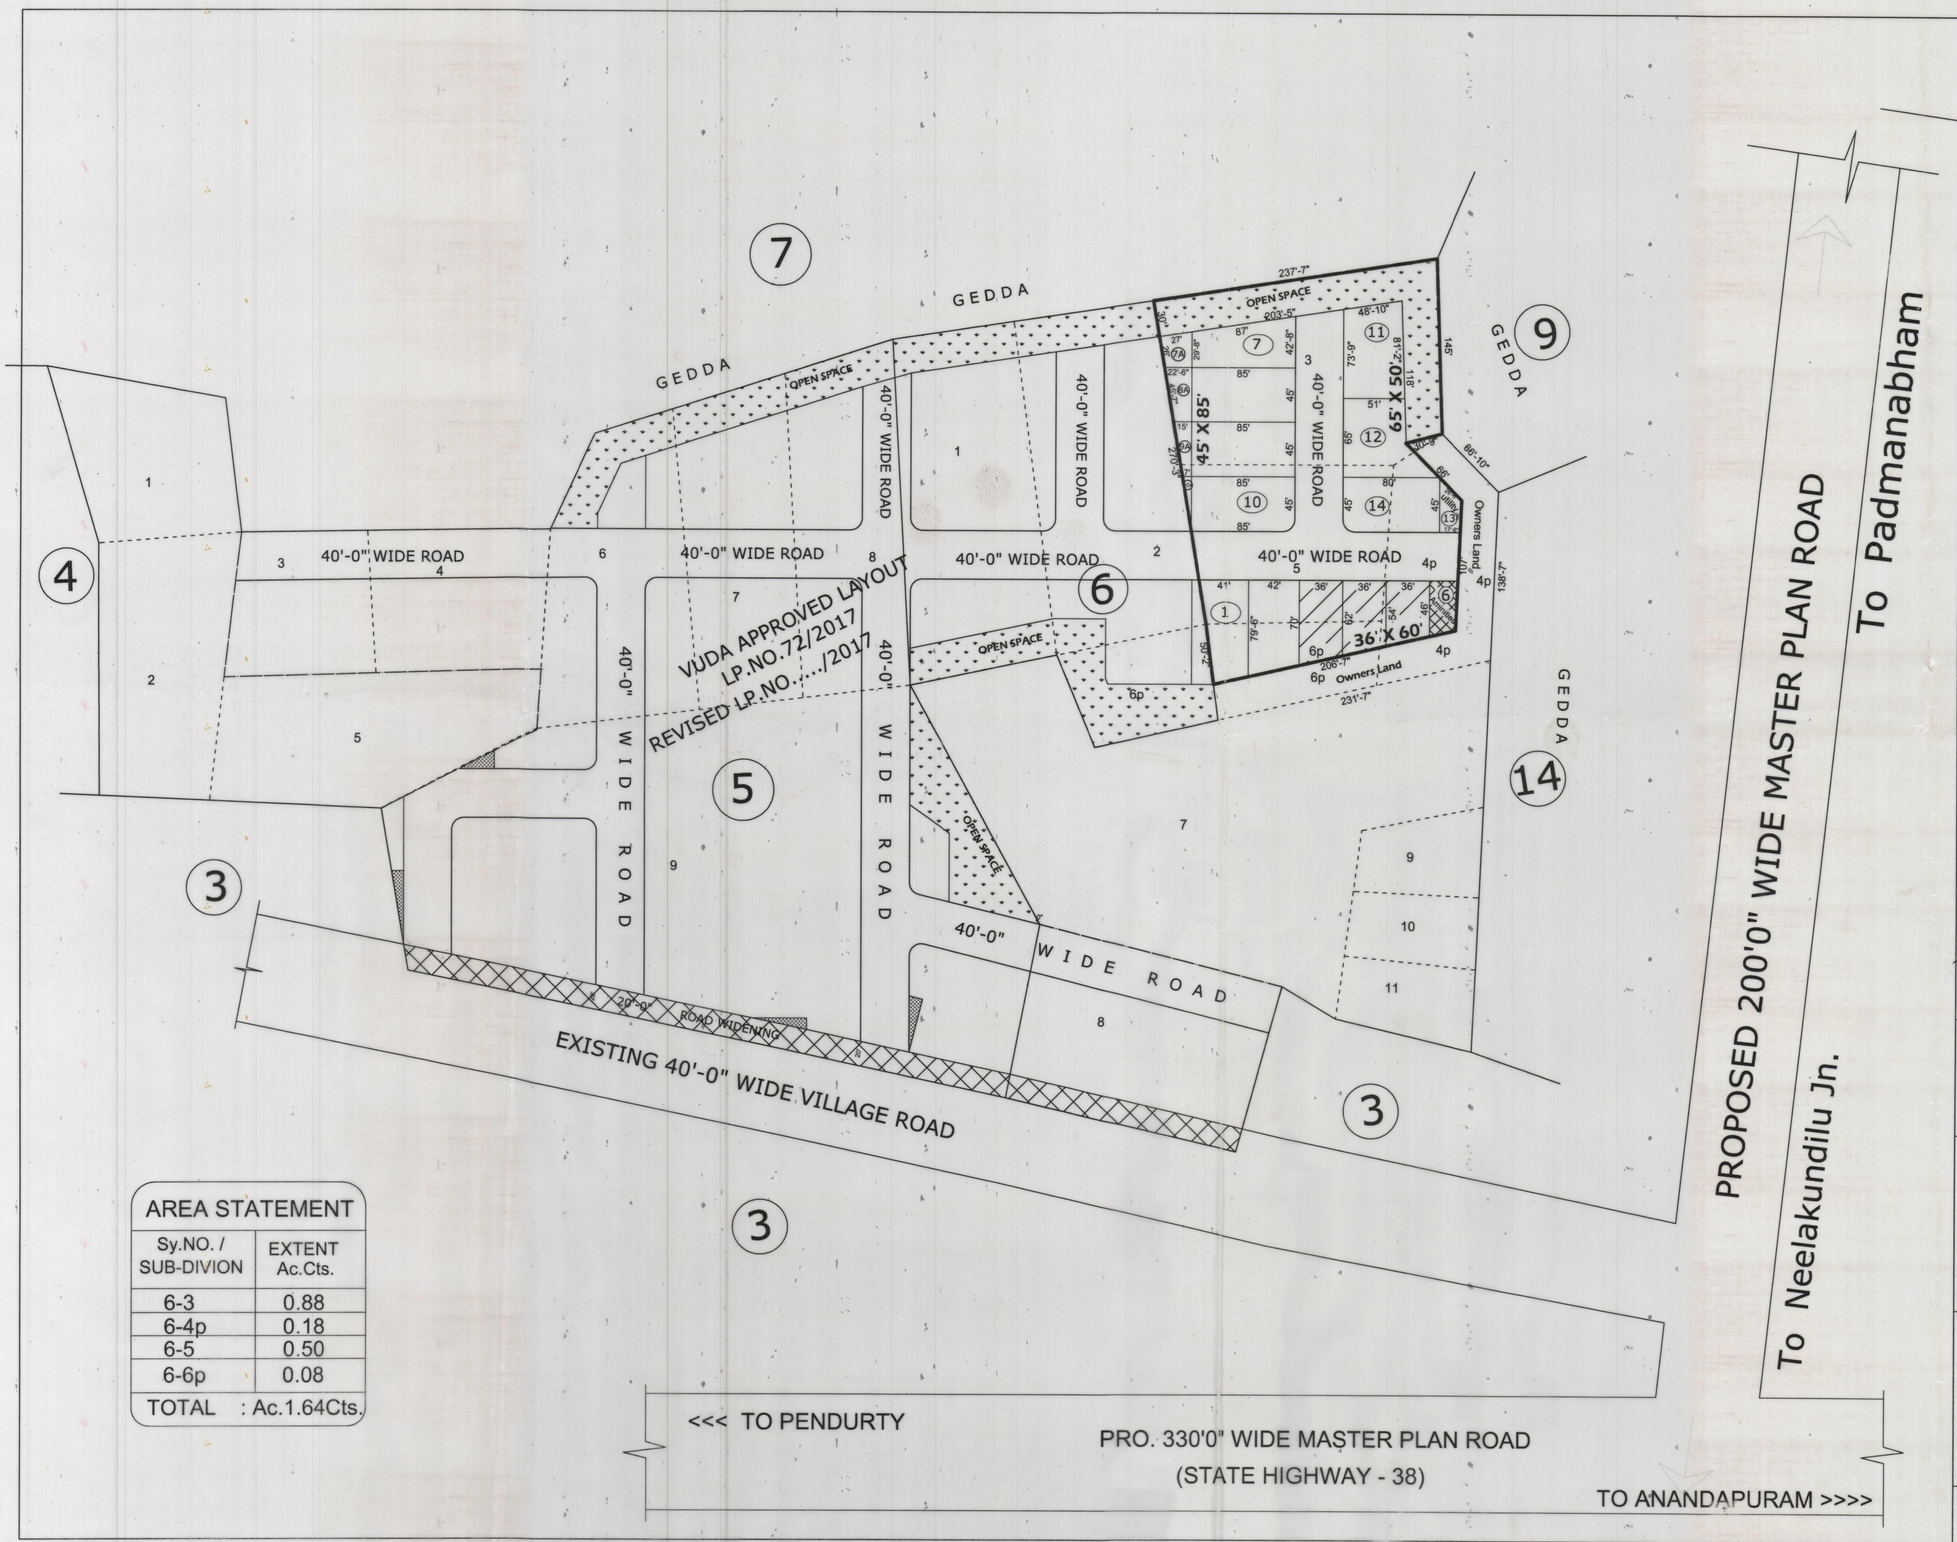

AREA STATEMENT	
Sy.NO. / SUB-DIVION	EXTENT Ac.Cts.
6-3	0.88
6-4p	0.18
6-5	0.50
6-6p	0.08
TOTAL	: Ac.1.64Cts.

LAYOUT PLAN COPY IN Sy.Nos : 6/3,4p,5 & 6p OF BAKURAPALEM VILLAGE ANANDAPURAM MANDAL, VISAKHAPATNAM DISTRICT.

LAND USE ANALYSIS :-

SL.NO.	DESCRIPTION	EXTENT IN Acs.-cts.	PERCENTAGE
1.	PLOTTED AREA	0.84	51.22 %
2.	AMENITIES AREA	0.04	02.45 %
3.	UTILITY AREA	0.01	00.61 %
4.	ROADS AREA	0.51	31.09 %
5.	OPEN SPACE AREA	0.24	14.63 %
	TOTAL AREA	1.64	100.00 %

PLOTS DETAIL :-

SL.NO.	PLOT SIZE	PLOT AREA IN Sq. yds.	NO. OF PLOTS
1.	45' x 85'	425.00	04
2.	65' x 50'	361.11	02
3.	45' x 80'	400.00	03
4.	36' x 60'	240.00	08
	TOTAL NO OF PLOTS		17

PROPOSED LAYOUT BOUNDARY

Plots Mortgaged to VUDA
Plot Nos: 3 to 5
Total No of Plots : 3
Extent Ac.0.157Cts. (762 Sq.Yds.)

OWNER SIGNATURE

D.VASUDEVA RAO
VUDA LICENSED SURVEYOR
Regd. No.167/2016-19
Cell:9000804612

LICENSED SURVEYOR

SCALE :- 1" : 66'
FILE R.C.No :- 9214/17/L5
L.P.No :- 38/2018

N
W E
S

TPO

CHIEF URBAN PLANNER

PLANNING OFFICER

VICE-CHAIRMAN

VISAKHAPATNAM URBAN DEVELOPMENT AUTHORITY