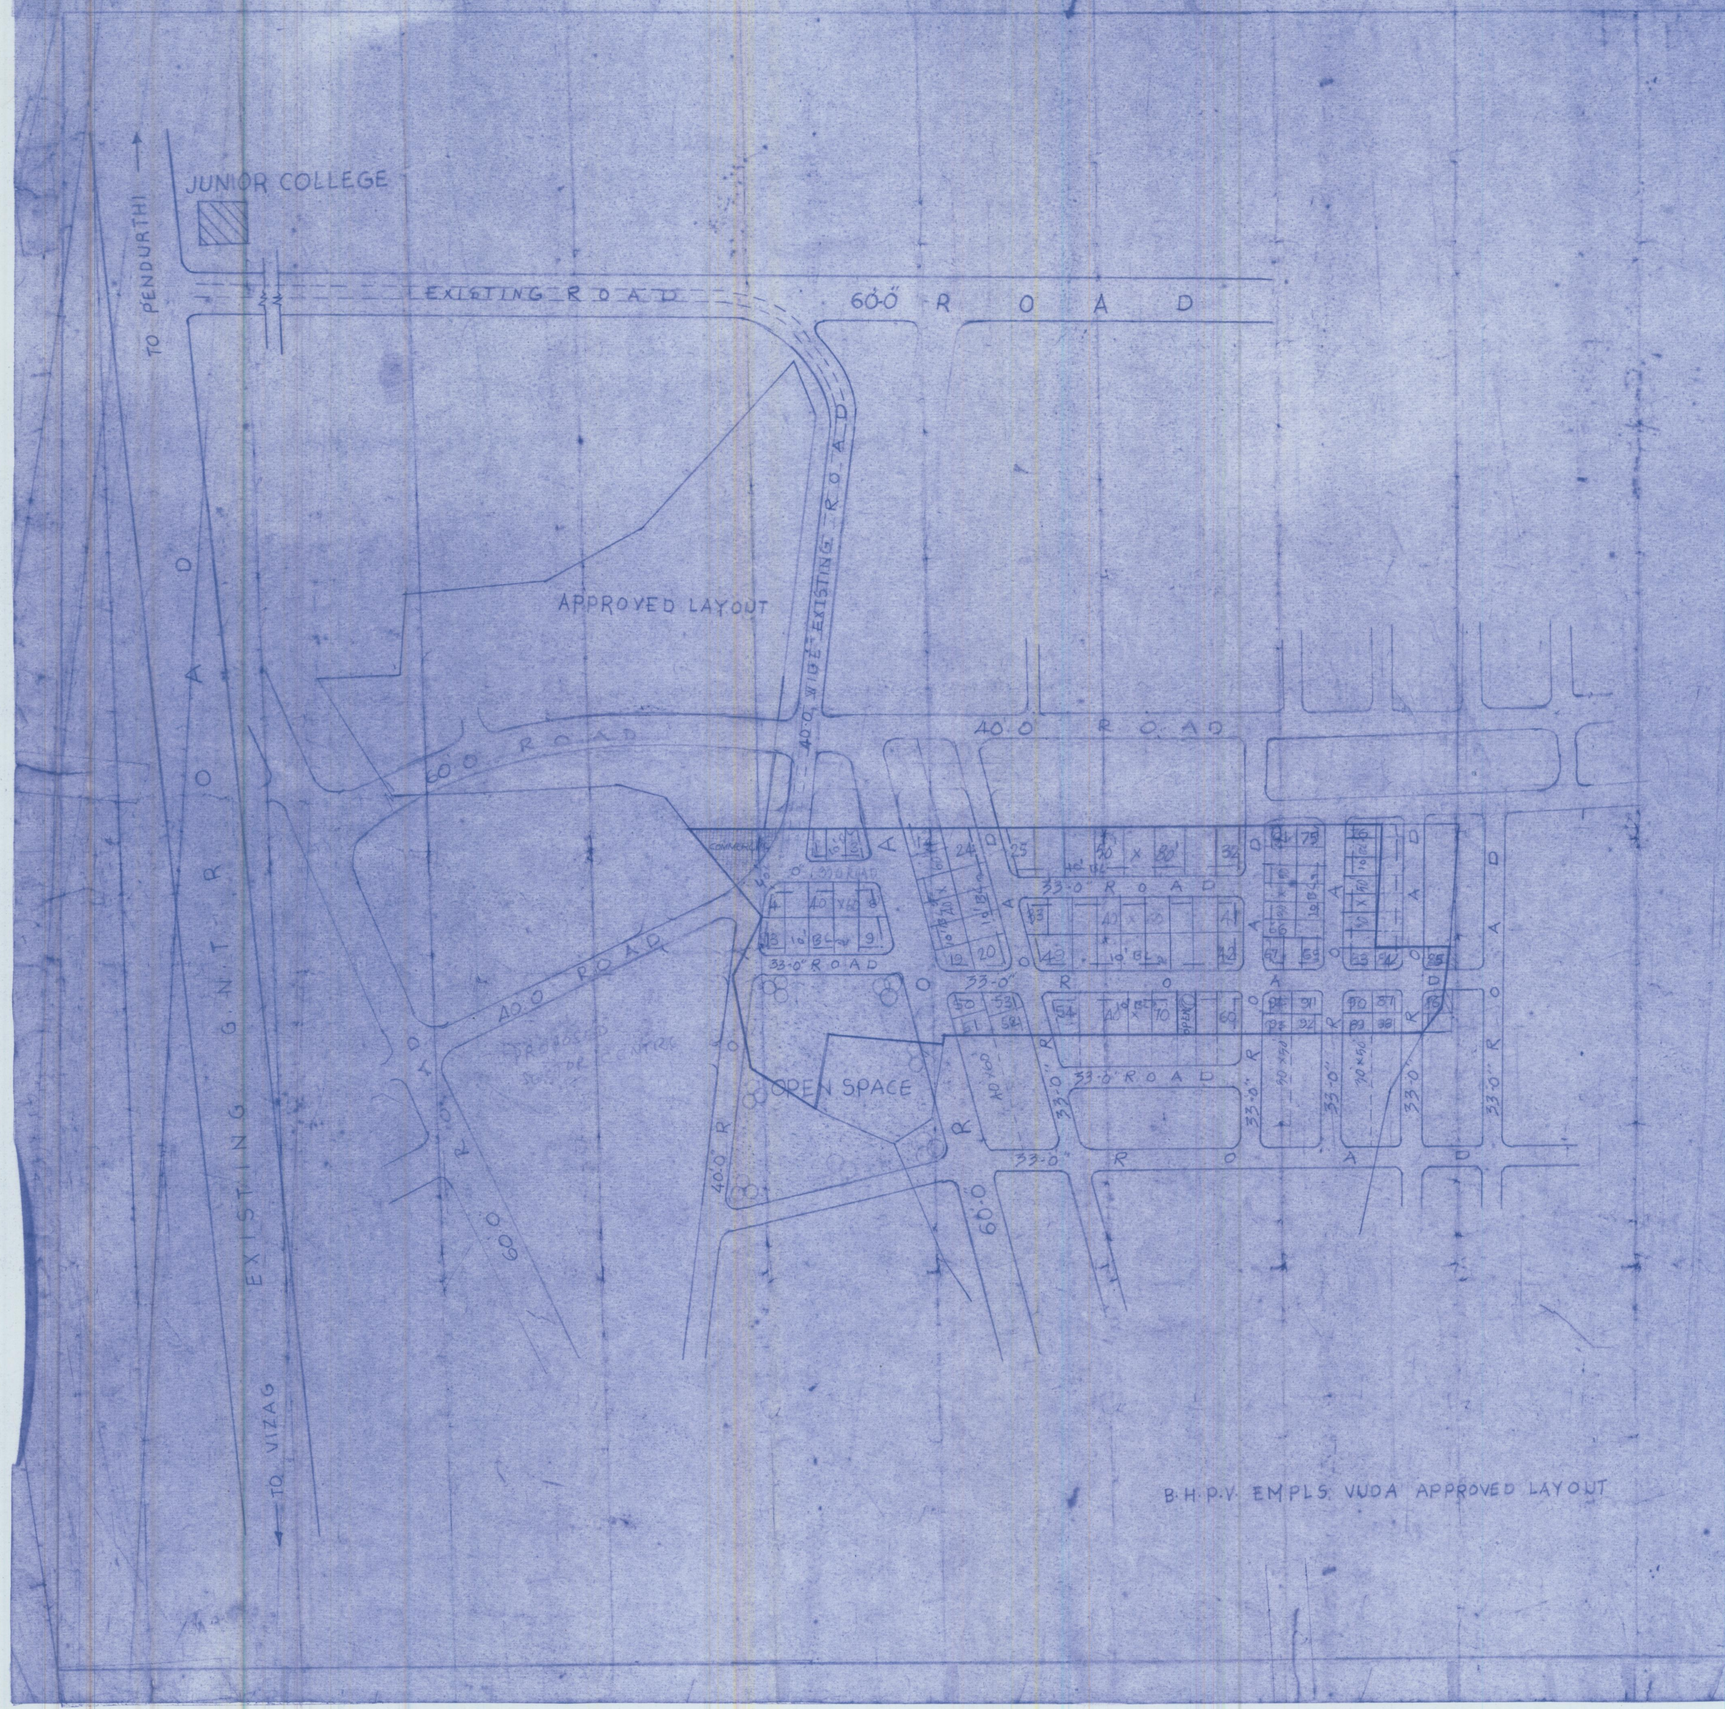

PLAN SHOWING THE EXISTING GROUND POSITION OF FINAL LAYOUT IN S.NO.105/P OF CHINAMUSHIDIVADA VILLAGE PENDURTI MANDALAM VISAKHAPATNAM. OWNERS SRI S.SATYANARAYANA AND SRI V.SOMESWARA RAO

LAND USE ANALYSIS

SL. NO	DESCRIPTION	EXTENT AC. CT	PERCENTAGE
1.	PLOTTED AREA	5.18	59.59%
2	COMMERCIAL AREA	0.14	1.53%
3	ROADS AREA	2.76	30.13%
4	OPEN SPACE	0.90	10.05%
TOTAL EXTENT OF LAYOUT		8.98	100.00%

LAYOUT BOUNDARY

SL. NO	SIZE OF PLOTS	NO OF PLOTS
1	50.0 X 80.0	8
2	40.0 X 70.0	7
3	40.0 X 50.0	42
4	30.0 X 60.0	17
	TOTAL	74

THE PARTY SHOULD PRESERVE THE AREA FOR THE FUTURE ROADS 85 FEET

SCALE: 1:1320

FILE: R.C.NO. 3095/68 G2
L.P.NO. 39/94
C.B.No. 43/88

ADM.

PLANNING OFFICER

23/9/94

JUNIOR PLANNING OFFICER

CHIEF PLANNING OFFICER

ASST. PLANNING OFFICER

VICE CHAIRMAN

VISAKHAPATNAM URBAN DEVELOPMENT AUTHORITY