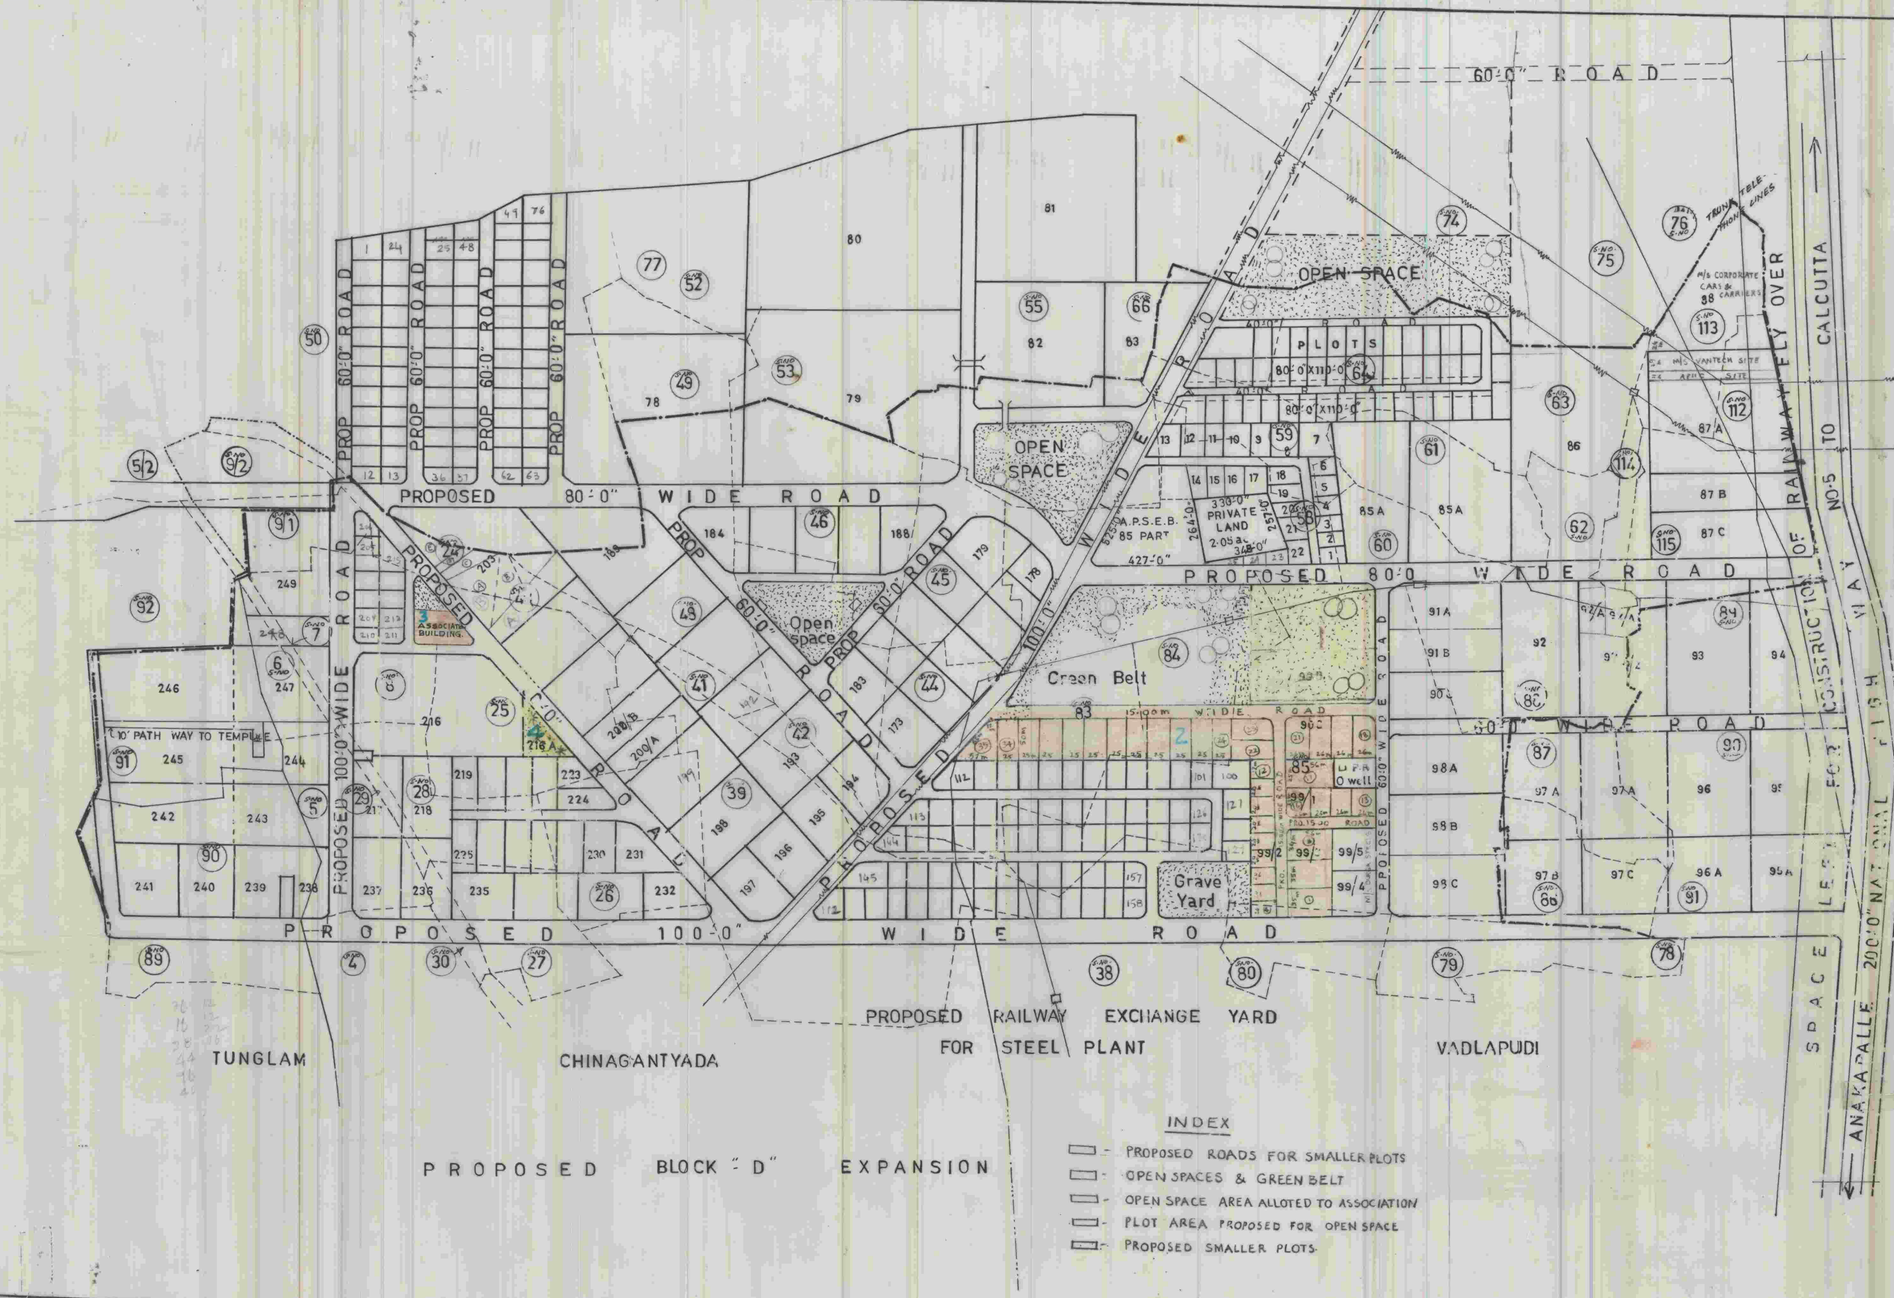

REVISED LAY OUT PLAN FOR A.P.I.I.C. IN I.D.A. BLOCK "D" LAY OUT ADJOING EXISTING I.D.A. BLOCK "B" AT AUTONAGAR CHINAGANTYADA

REFERENCE FOR TOTAL AREA

LAND USE ANALYSIS

SL NO	DESCRIPTION	EXTENT	PERCENTAGE
1.	PLOTTED AREA	201.75	71.42
2.	ROADS AREA	55.13	19.51
3	OPEN SPACE & COMMUNITY FACILITIES	25.62	9.07
	TOTAL:	ACS 282.50	100.00

LAY OUT BOUNDARY

TOTAL NO OF PLOTS

Revised the bigger plots in to smaller plots as- Per V.U.D.A. R.NO:503. 27-1-94 34 Nos

NORTH

TOTAL EXTENT OF A.P.I.I.C. LAY OUT ACS 282.50 CTS.

REFERENCE

REVISED LAY OUT BOUNDARY

NO. OF PLOTS

PLOT SIZE

LAND USE ANALYSIS

FOR SMALLER PLOTS	
TOTAL EXTENT OF PLOTS	
PLOTTED AREA	8-42 ACS
ROADS AREA	3-42
OPEN SPACE AREA	
TOTAL	13-00

L.P. NO:16/8[illegible] Dt: 2/01.2/83 & 11/94

FILE RC NO: 14/01/[illegible]

Scale = 1" 250'-0"

REVISED L.P.NO: 37/04

A.D.M.

CHIEF URBAN PLANNER

ASST. PLANNING OFFICER

SPECIAL OFFICER & VICE CHAIRMAN

VISAKHAPATNAM URBAN DEVELOPMENT AUTHORITY