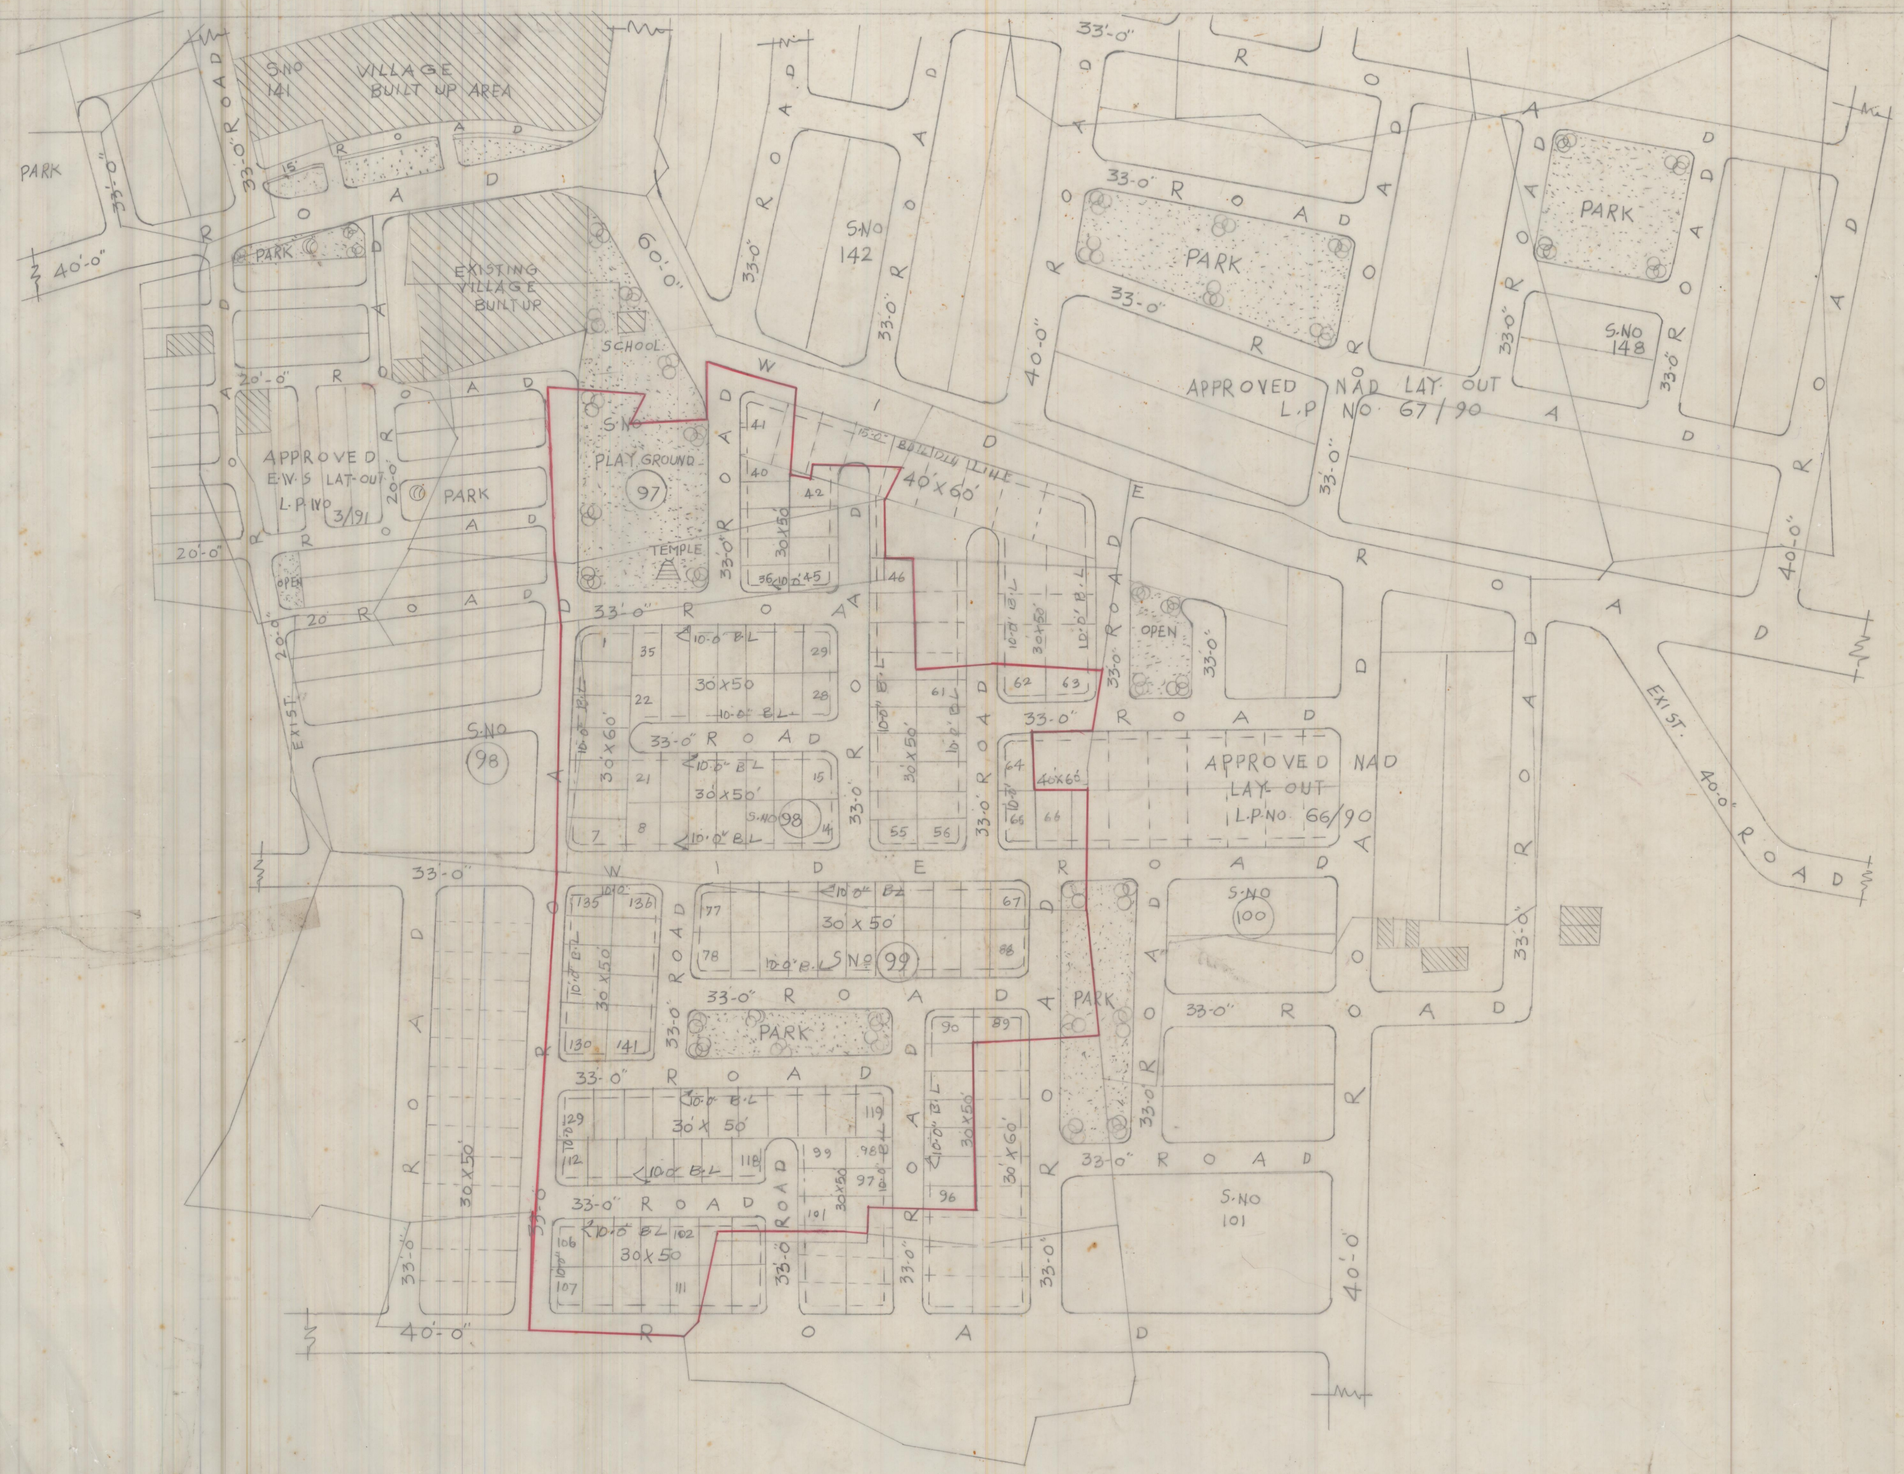

REVISED LAYOUT PLAN FOR S.NOS. 97/P, 98/P, 99 OF LAKSHMIPURAM VILLAGE PENDURTHI MANDAL VISAKHAPATNAM DISTRICT BELONGS TO SRI G.JANARDHANA RAO G.P.A. HOLDER

LAND USE ANALYSIS

SL. NO	DESCRIPTION	EXTENT ACS. CTS	PERCENTAGE
1.	PLOTTED AREA (INCLUDING 60 DEPTH)	5.14	55.52
2.	ROADS AREA	3.19	34.48
3.	OPEN SPACE AREA	0.92	10.00
TOTAL EXTENT OF LAYOUT		9.25	100.00

LAYOUT BOUNDARY

SL. NO	SIZE OF PLOTS	NO OF PLOTS
1	40'x 60'	4
2.	30'x 60'	7
3	30'x 50'	130
TOTAL NO OF PLOTS		141

THIS REVISES EARLIER LAYOUT APPROVED BY V.C 9-11-92 IN RC.NO 1923/92 G2

SCALE: 1" = 66'-0"

FILE: R.C.NO 1923/92 G2

L.P.NO 4/95

(BLP NO. 41/92)

A.D.M 25.3.95

JUNIOR PLANNING OFFICER 25/3/95

CHIEF PLANNING OFFICER

PLANNING OFFICER 25/3/95

VICE-CHAIRMAN

VISAKHAPATNAM URBAN DEVELOPMENT AUTHORITY