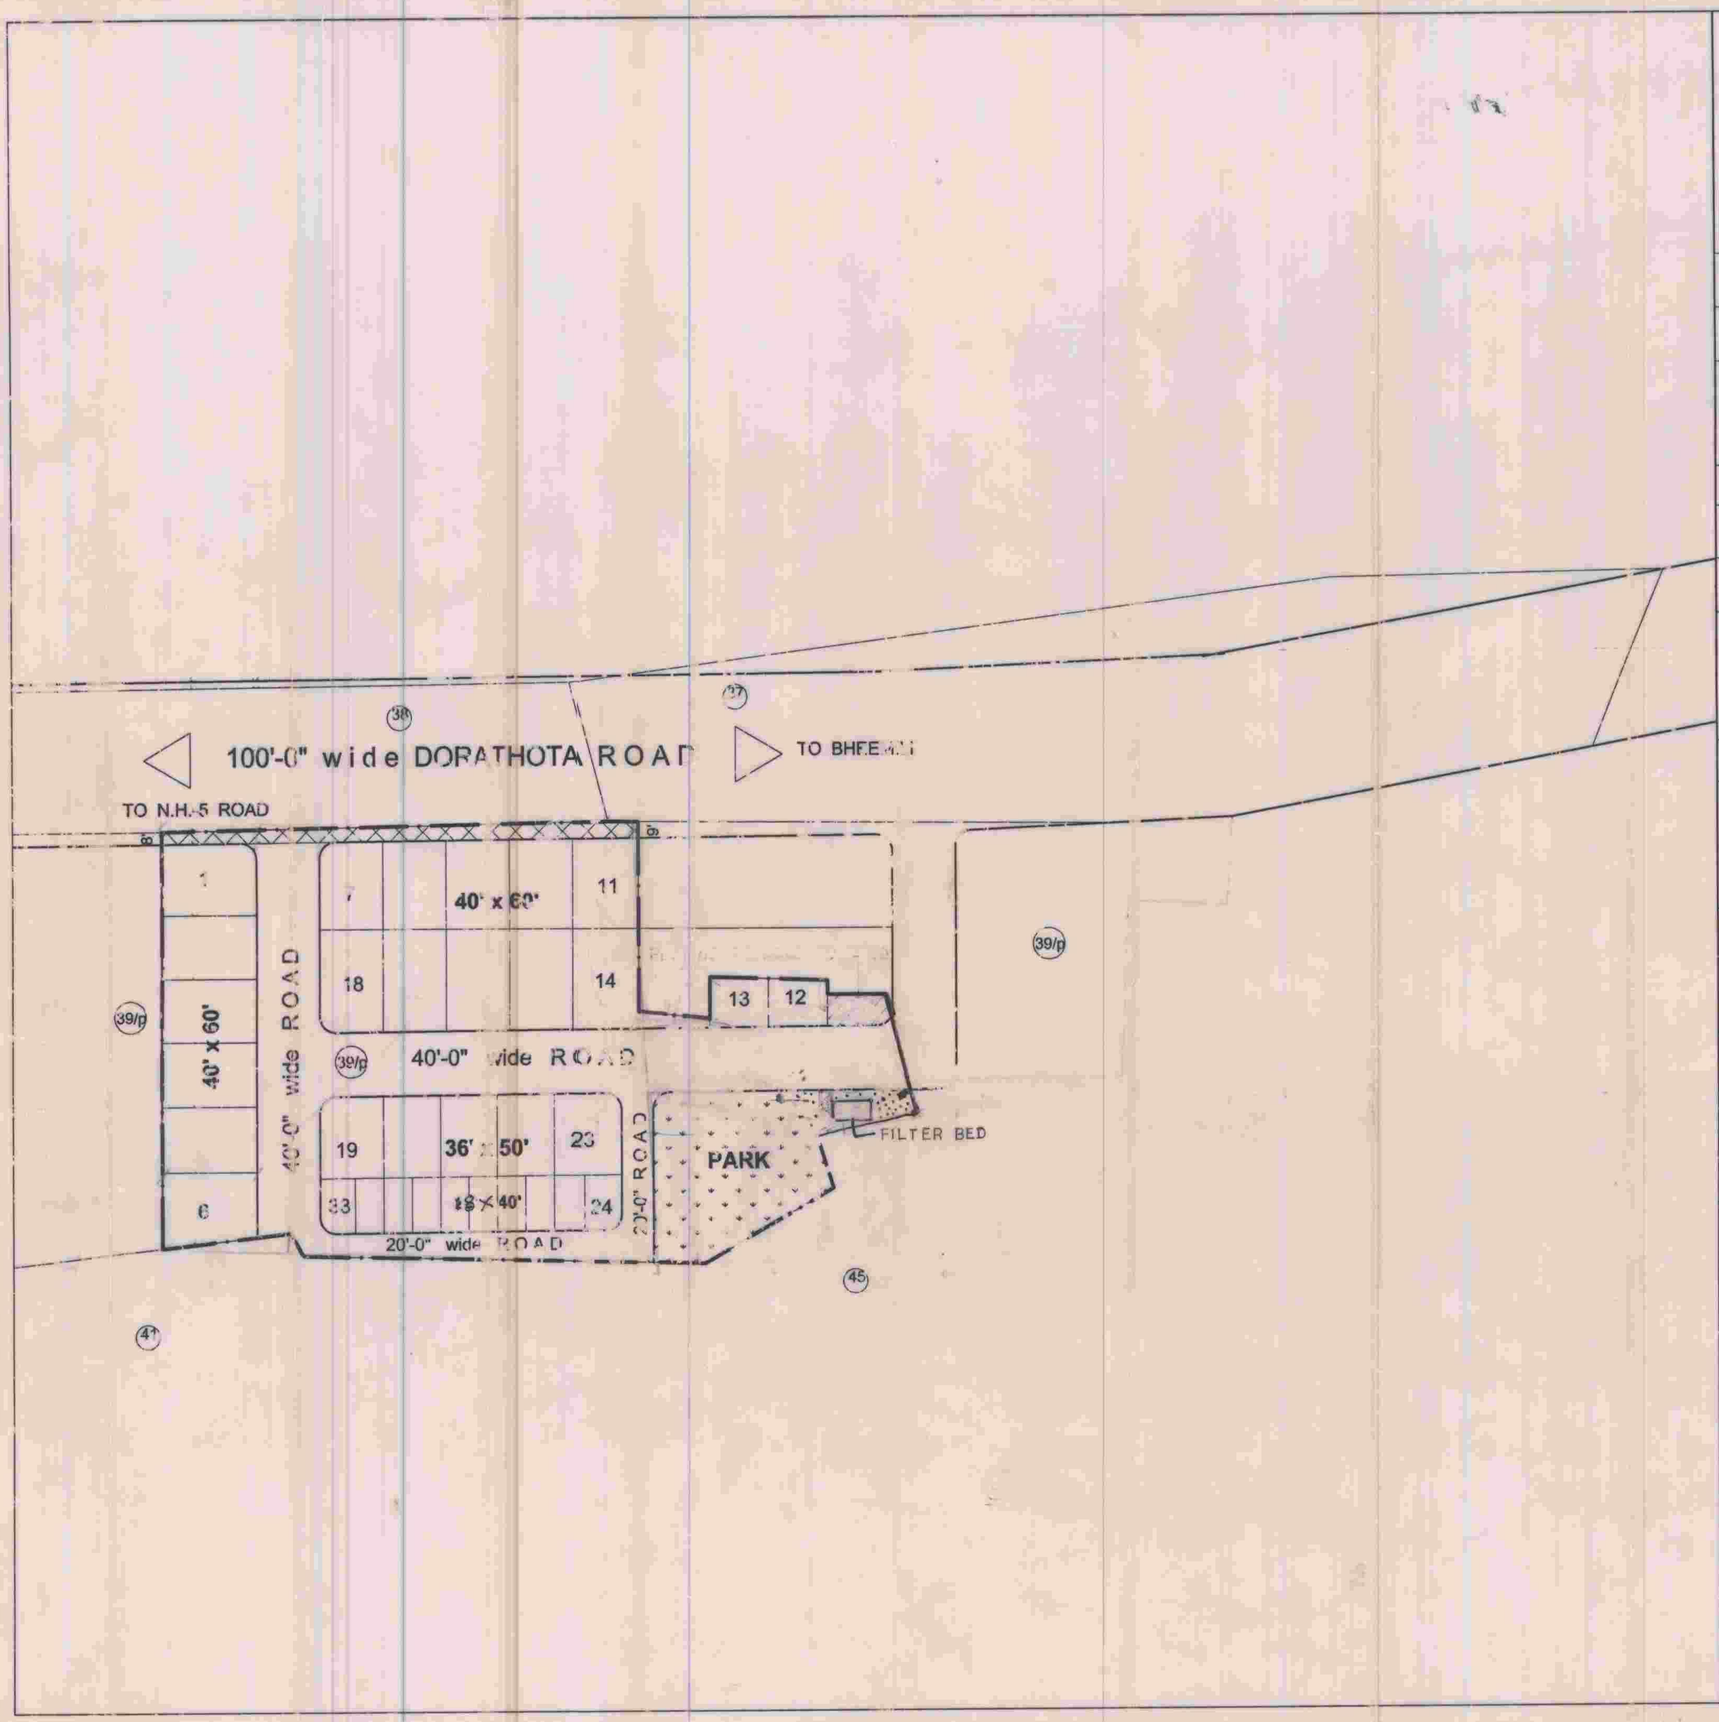

" SAI BALAJI NAGAR "

PROPOSED LAYOUT IN S.No:39 /p OF KUMMARIPALEM VILLAGE, BHEEMILI MANDAL, VISAKHAPATNAM DISTRICT.

(GROUND POSITION PLAN)

LAND USE ANALYSIS :-

SL. NO.	DESCRIPTION	EXTENT Acs.-cts.	PERCENTAGE
1.	PLOTTED AREA	1.35	56.25
2.	ROADS AREA	0.76	31.67
3.	OPEN SPACE	0.29	12.08
	TOTAL AREA	2.40	100.00

PLOTS DETAIL :-

SL.NO.	PLOT SIZE	PLOT AREA in Sq. yds.	NO. OF PLOTS
1.	40' x 60'	266.67	16
2.	36' x 50'	200.00	7
3.	18' x 40'	80.00	10
	TOTAL NO. OF PLOTS		33

PROPOSED LAYOUT BOUNDARY.

SCALE : 1" = 66'-0"

NORTH

W. Venkatesh

OWNER'S SIGN.

Reg. Architect
Ar. Vijaya Manohar Raju

LICENSED SURVEYOR.

FILE R.C.No:740 / 04 / APO (DC) / BML DN.

L.P.No: 4 / 2006

This Revises the LP No 34/2004

Road widening area for 100'-0" wide Master plan Road.
Extent:Acs.0-06 cts.

5/1/06
A.D.M.

Chief urban planner

5/1/06

M. Susela 5/1/06

Asst. planning officers

VICE-CHAIRMAN

VISAKHAPATNAM URBAN DEVELOPMENT AUTHORITY