REVISED LAY-OUT FOR SNO 133/6 OF CHINAMUSIDI-WADA VILLAGE PENDURTI MANDAL

1 LAND UNDER COURT DISPUTE
O.S No 155/94 DELETED FROM THE LAY-OUT.
2. PLOT Nos 1&2 SHOULD NOT SOLD UNTIL DISPUTE IS FINALISED

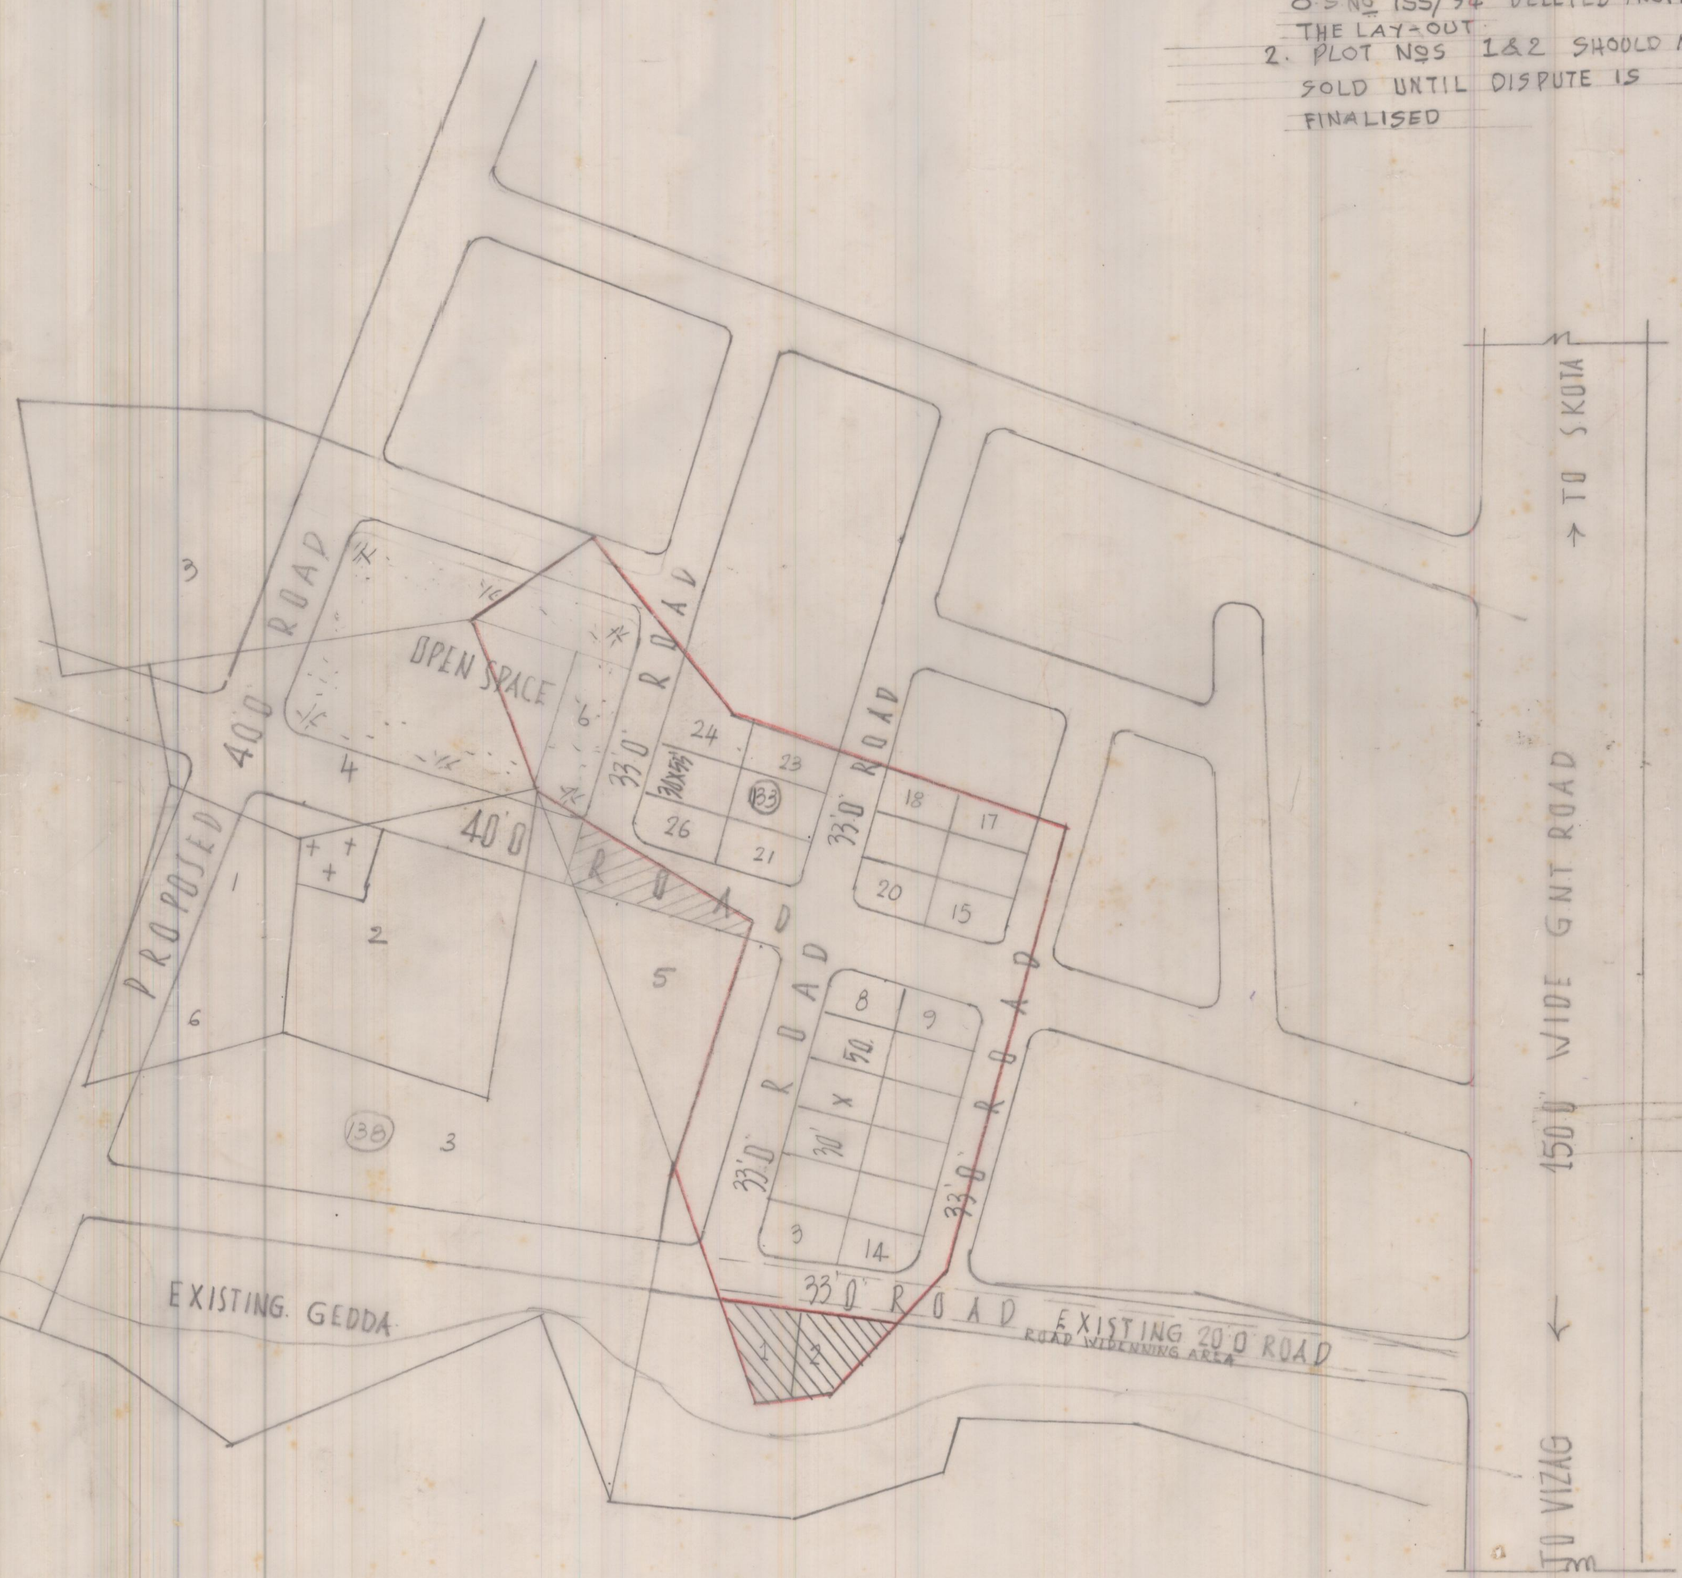

LAND USE ANALYSIS

Belongs To Sri M. Appalnaidu

SNO	DESCRIPTION	EXTENT	PERCENTAGE
1	PLOTTED AREA	1.25	57.07
2	ROADS AREA	0.72	32.87
3	OPEN SPACE	0.22	10.06
	TOTAL	2.19 AC	100.00

— LAY-OUT BOUNDARY

TOTAL NO OF PLOTS 26

SIZE OF PLOTS 30X55 & 30X50 (20)

THE PARTY SHOULD GET THE PERMISSION FROM MRO FOR FORMATION OF 40' ROAD

SCALE 1:66'0

FILE REC NO 1284/93 A2
CBLP No 25/94
LP NO 41/94
VUDA BOARD R No 481
DC 26.12.93

T.P.S 9/3/94 — PLANNING OFFICER

G. Kowdhiraja 15.3.94 — CHIEF PLG OFFICER

JPO

ASST PLG OFFICER 17/3/94 — VICE CHAIRMAN

VISAKHAPATNAM URBAN DEVELOPMENT AUTHORITY