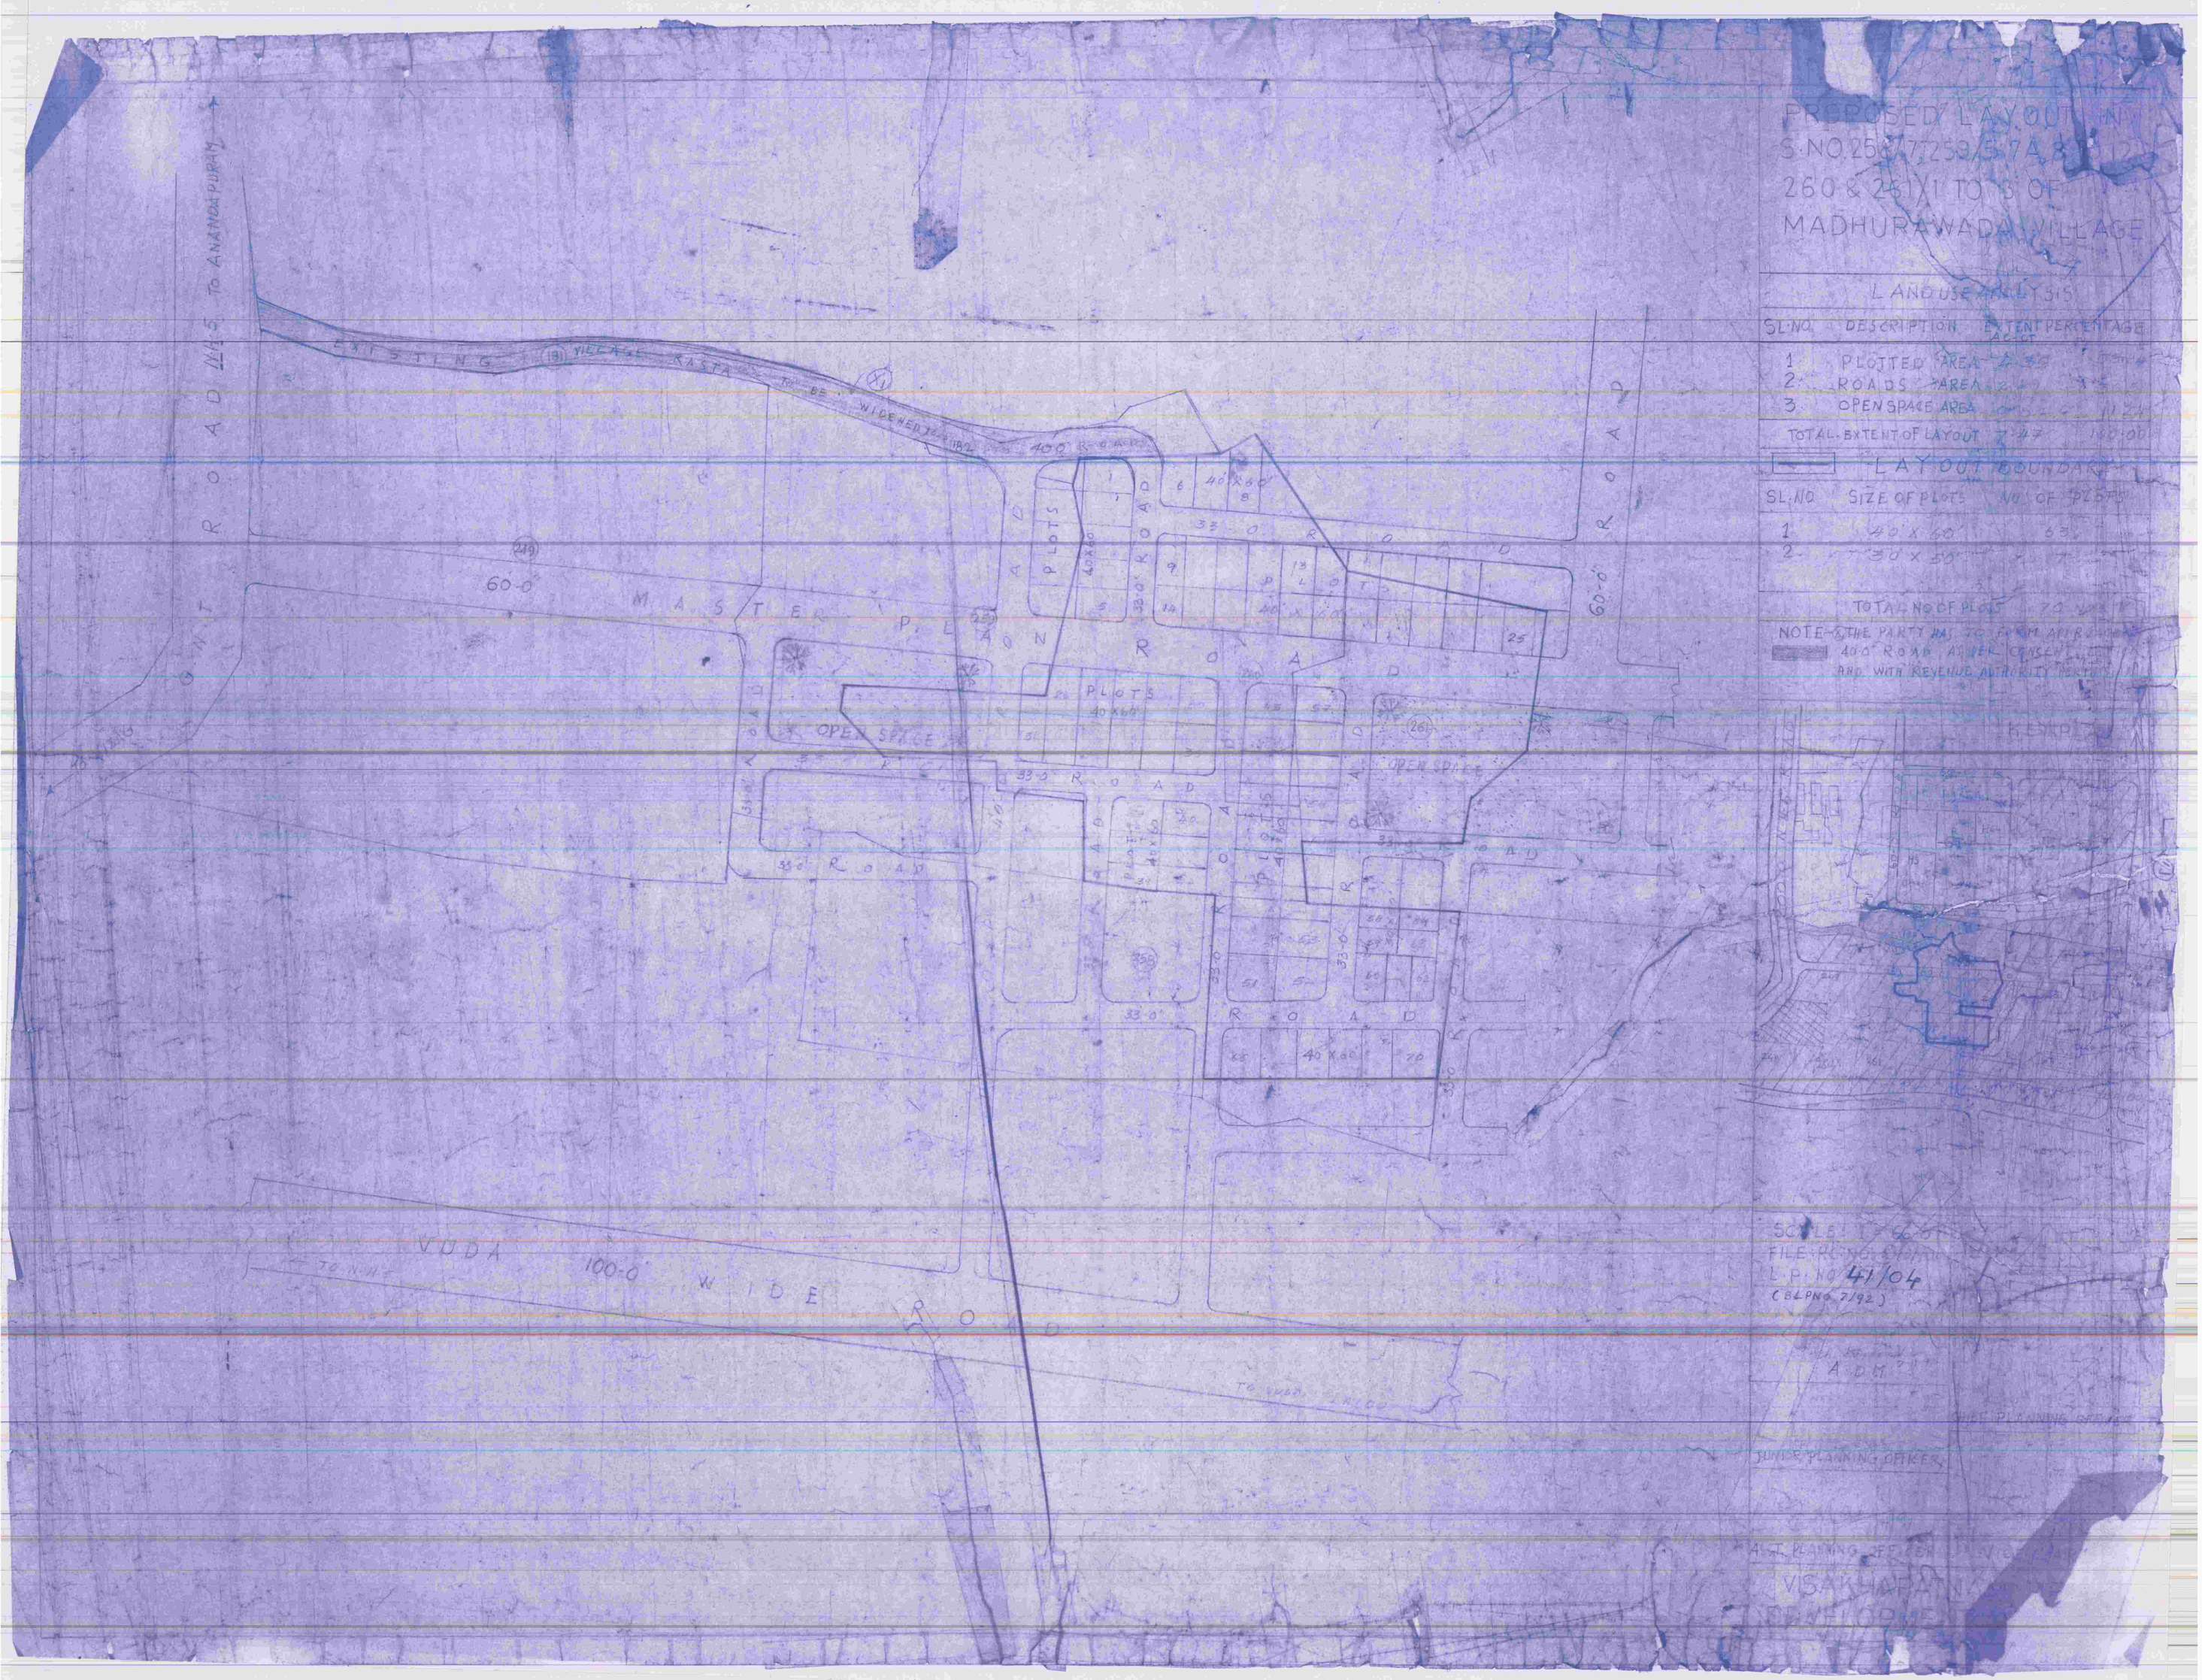
PROPOSED LAYOUT IN
S.NO.25/1,7,25/3,5,7A,8,12,
26/0 & 26/1/1 TO'S OF
MADHURAWADA VILLAGE
LAND USE ANALYSIS
SL.NO. DESCRIPTION EXTENT IN ACRES PERCENTAGE
1 PLOTTED AREA
2 ROADS AREA
3 OPEN SPACE AREA
TOTAL EXTENT OF LAYOUT
LAYOUT BOUNDARY
SL.NO SIZE OF PLOTS NO OF PLOTS
1 40 X 60 63
2 30 X 50
TOTAL NO OF PLOTS
NOTE: THE PARTY HAS TO FORM APPROACH
400' ROAD AS PER CONSENT
AND WITH REVENUE AUTHORITY PERMISSION
SCALE: 1" = 60'
FILE REF. NO.
L.P. NO. 41/04
(84 PNO 7/92)
A.D.M.
CHIEF PLANNING OFFICER
JUNIOR PLANNING OFFICER
A.T. PLANNING OFFICER
VISAKHAPATNAM
DEVELOPMENT
GOVT. ROAD 14.5 TO ANAKAPURAM
EXISTING (19) VILLAGE KASTA TO BE WIDENED TO 18.2
400' ROAD
60'-0
MASTER PLAN ROAD
PLOTS 40x60
OPEN SPACE
33'-0 ROAD
VUDA 100'-0 WIDE ROAD
TO NH-5
TO VIZAG