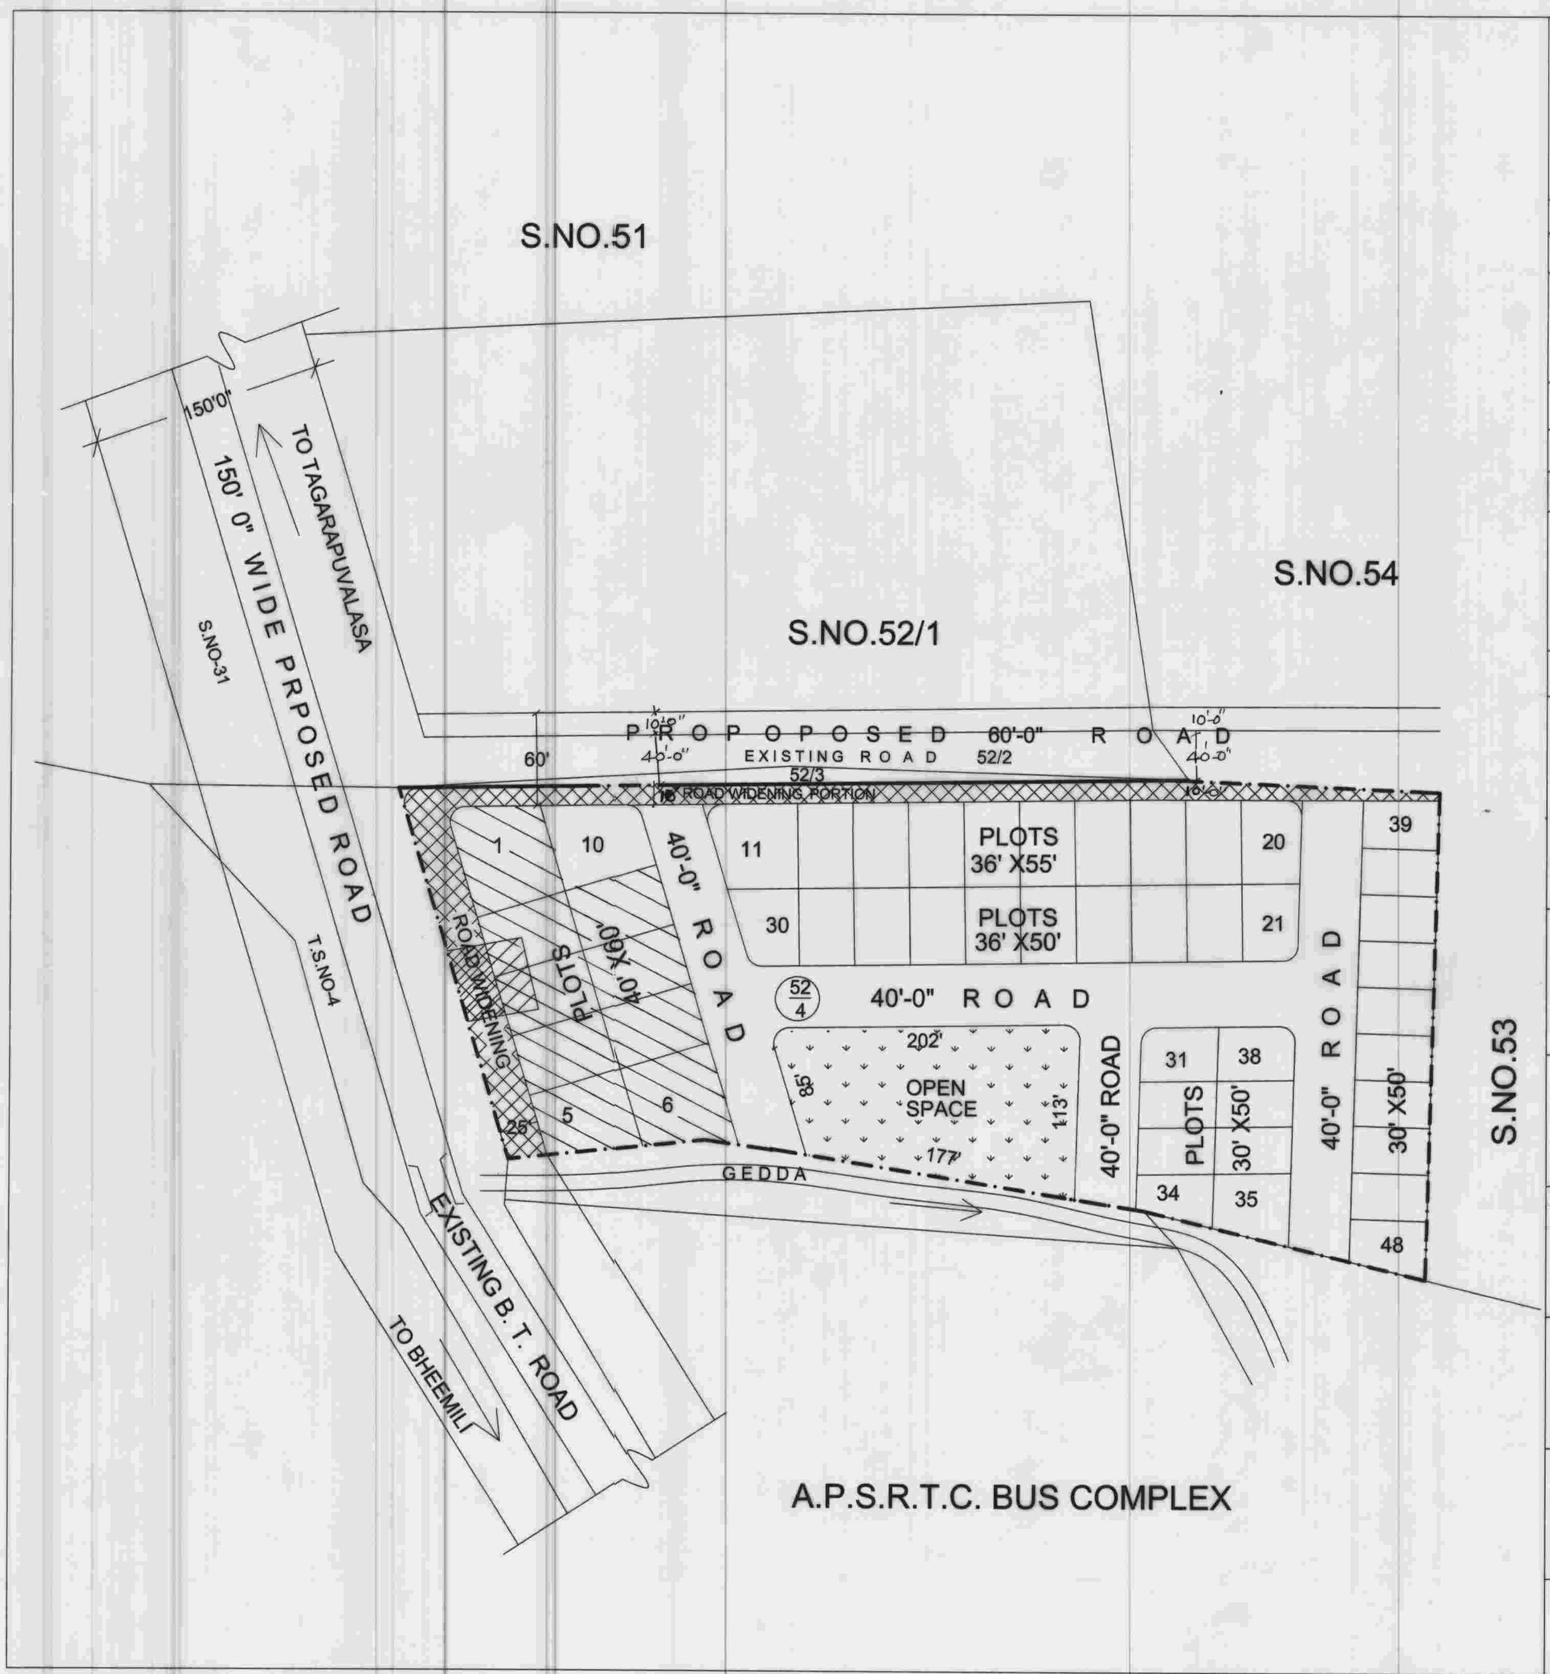

PROPOSED LAYOUT IN S.NO.52/4 OF KUMMARIPALEM VALANDA BHOOMULU VILLAGE OF BHEEMUNIPATNAM MANDAL, VISAKHAPATNAM DISTRICT.

LAND USE ANALYSIS

SL.NO.	DESCRIPTION	AREA IN Ac.-ct.	PERCENTAGE
1.	PLOTTED AREA	2-24	57.88
2.	ROADS AREA	1-24	32.04
3.	OPEN SPACE	0-39	10.08
	TOTAL AREA	3-87	100 %

PLOTS DETAIL

SL.NO.	PLOT SIZE	PLOT AREA	NO. OF PLOTS
1.	40' x 60'	266.67 Sq.yds.	10
2.	36' x 55'	220.00 Sq.yds.	10
3.	36' x 50'	200.00 Sq.yds.	10
4.	30' x 50'	166.67 Sq.yds.	18
	TOTAL NO. OF PLOTS		48

PROPOSED LAYOUT BOUNDARY

PLOT NOS - 1 To 9 MORTAGAGED TO VUDA

Extent : AC - 0.56 [9-PLOTS]

S.N.S. Reddy
OWNERS SIGN.

D.S.S.R. Chandra Murthy
D arch. Engg.
Licensed Surveyor No 12
BHEEMUNIPATNAM MUNICIPALITY
LICENSED SURVEYOR

SCALE : 1" = 66'-0"
FILE R.C.No: 644/06/L2
L.P.No: 41/06

NORTH

29-6-06
A.D.M.

29/6/06
Chief urban planner

M. Suseela 29/6/06
Asst. planning officer

29/6/06
Asst. planning officer C-II

VICE-CHAIRMAN

VISAKHAPATNAM URBAN DEVELOPMENT AUTHORITY