PROPOSED LAY-OUT PLAN IN S.NOS. 272,273/P,274,275/P OF SONTYAM(V) ANANDAPURAM MANDAL. VISAKHAPATNAM-DT.BELONGS TO SRI. T. RAMACHANDRA PATRA & SMT.T. ARADHANA

LANDUSE ANALYSIS :

SL.NO.	DESCRIPTION	EXTENT IN ACS.		PERCENTAGE
1.	PLOTTED AREA	5.69		
2.	CONVENIENT SHOPPING	0.18	6.20	58.21
3.	AMINITIES AREA (Club House)	0.33		
4.	ROADS AREA	3.15		29.58
5.	OPEN SPACE AREA (Including Green Belt)	1.30		12.21
TOTAL EXTENT :		10.65		100.00

SL.NO.	PLOT SIZES	EXTENT (Sq.Yds)	NO.OF PLOTS
1.	100'0"X 150'0"	1666.66	01
2.	75'0" x 200'0"	1666.66	01
3.	75'0" x 180'0"	1500.00	01
4.	100'0"x 115'0"	1277.77	01
5.	75' 0" X 150' 0"	1250.00	04
6.	75' 0" X 125' 0"	1041.66	07
7.	130' 0"x 65'0"	938.88	01
8.	125'0" X 57' 0"	791.66	01
9.	45' 0" X 70' 0"	350.00	05
10.	18' 0" X 45' 0"	90.00	40
	TOTAL NO. OF PLOTS :		62

PROP.LAY-OUT BOUNDARY

PLOTS MORTGAGED TO V.U.D.A.
PLOT NOS. From 12 to 14 & 16 to19 (7 Nos)
EXTENT : ACS.1.02 CENTS.

T. Ramachandra Patra
T. Aradhana
OWNERS SIGN.

G. ESWARA RAO
Licenced Surveyor Reg. No.
Visakhapatnam Urban Development Authority
Cell:09885 82830, 2752330 (R)
LICENSED SURVEYOR.

SCALE : 1"= 66'-0"
RC.NO: 17873/10/L6.
L.P.NO : 41 /2012

N
W E
S

Ch. Ramalakshmi 18/5/12
ADM.

PLANNING OFFICER.I/C

JUNIOR PLANNING OFFICER.

CHIFE URBAN PLANNER.

Vinaya Lakshmi 19.5.012
ASST.PLANNING OFFICER.

19/7/12
VICE-CHAIRMAN.
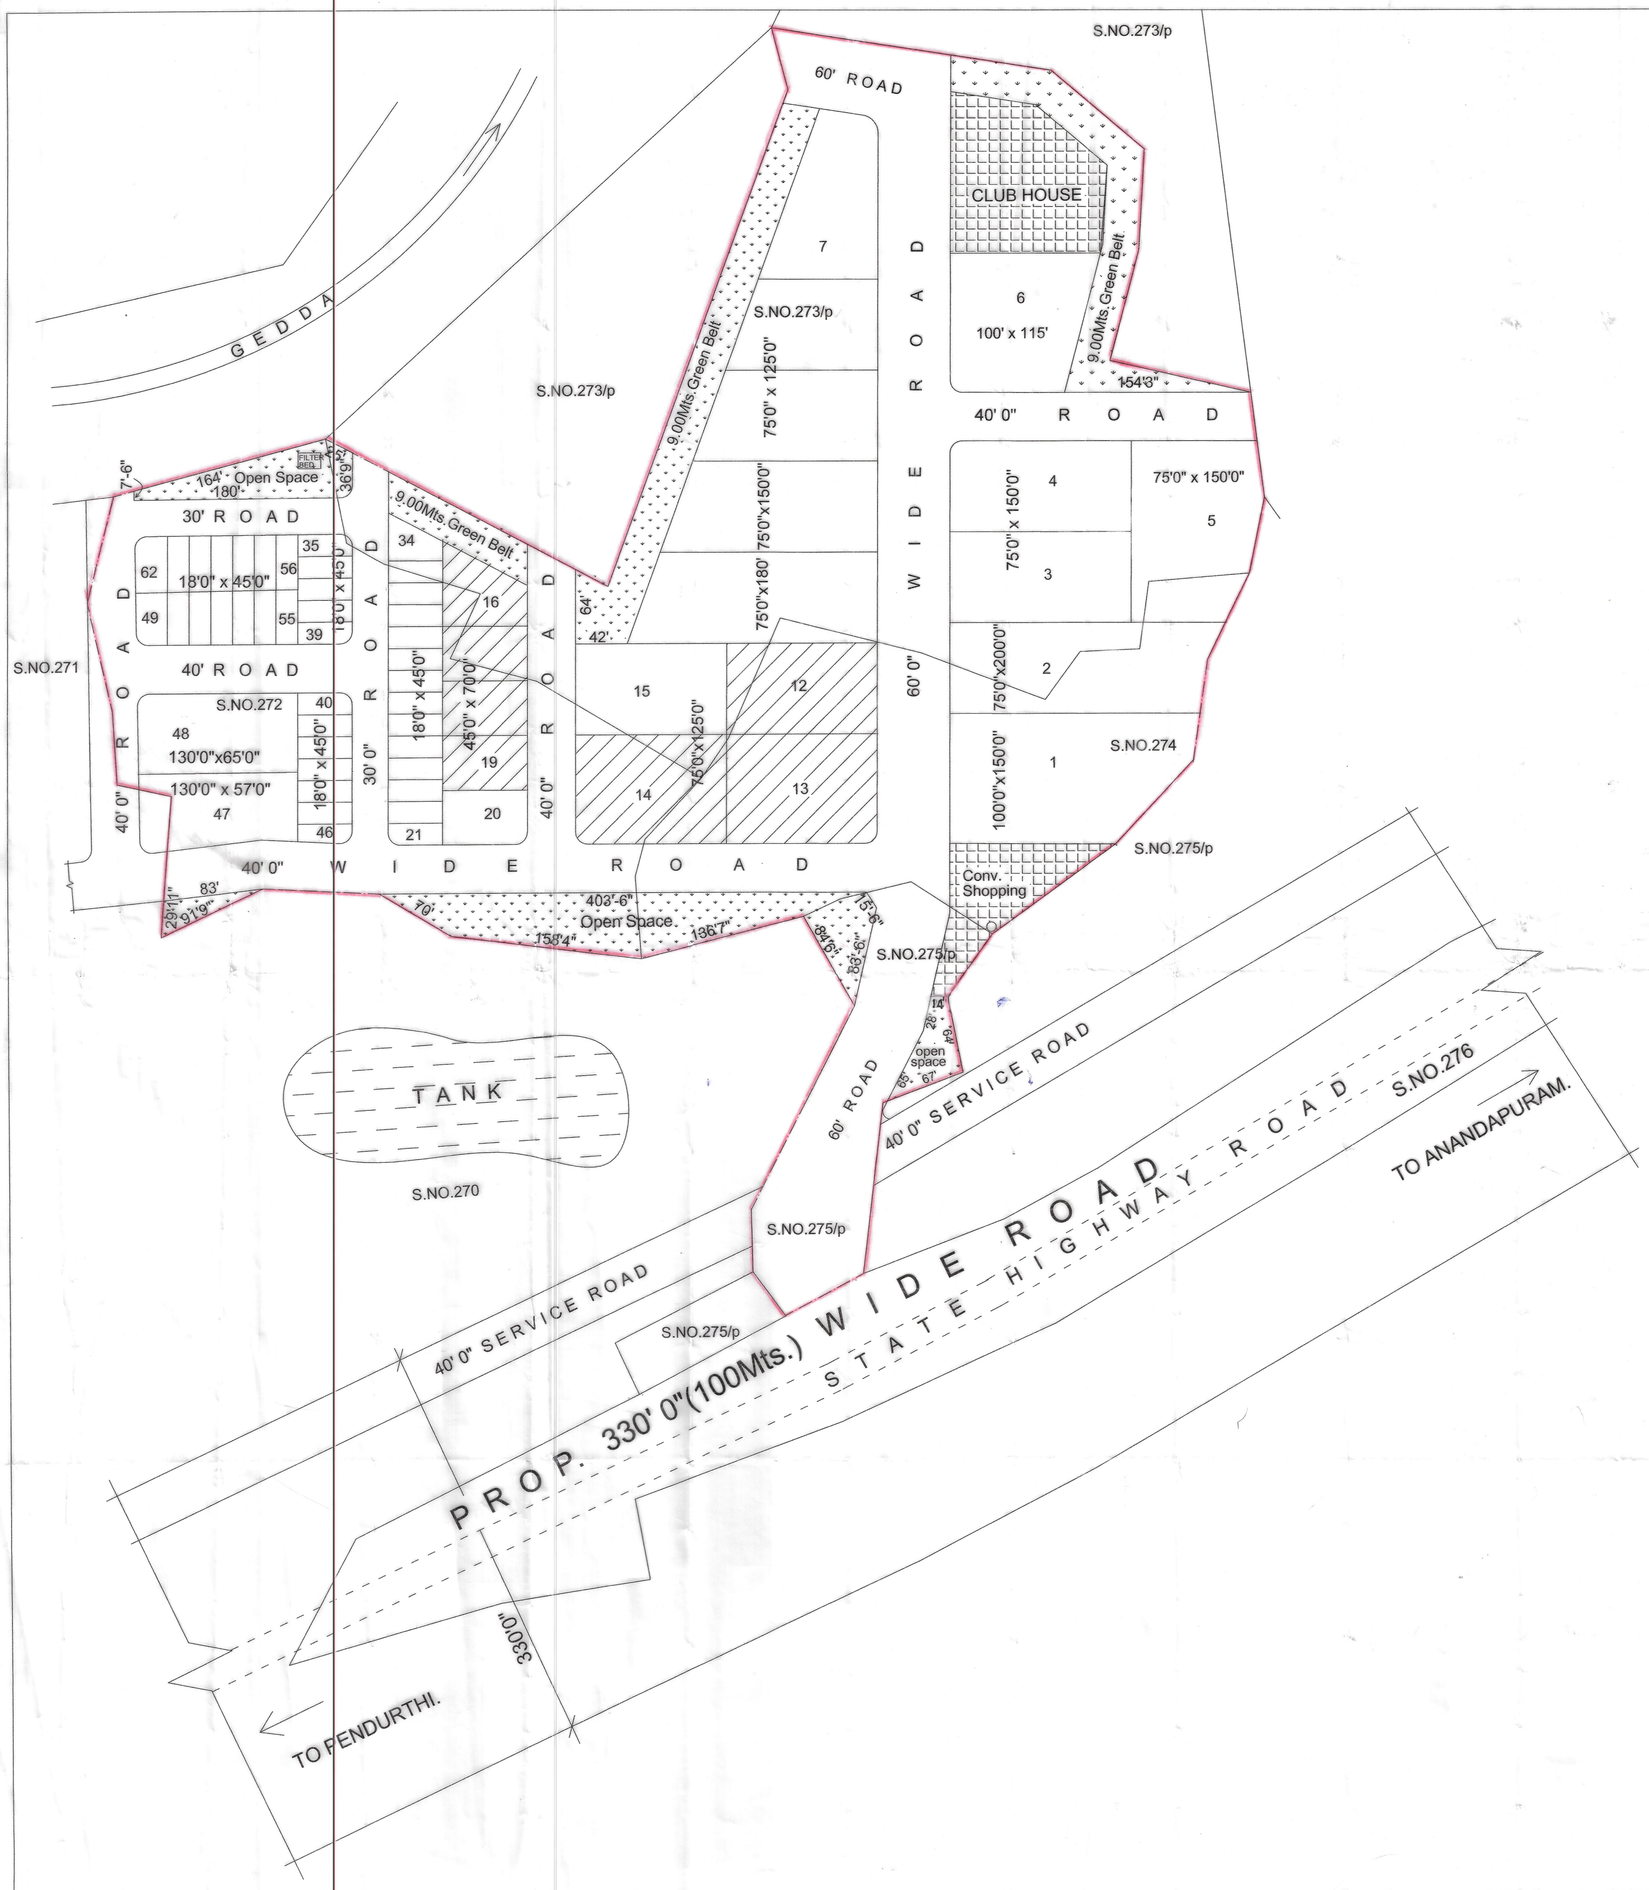
VISAKHAPATNAM URBAN DEVELOPMENT AUTHORITY.