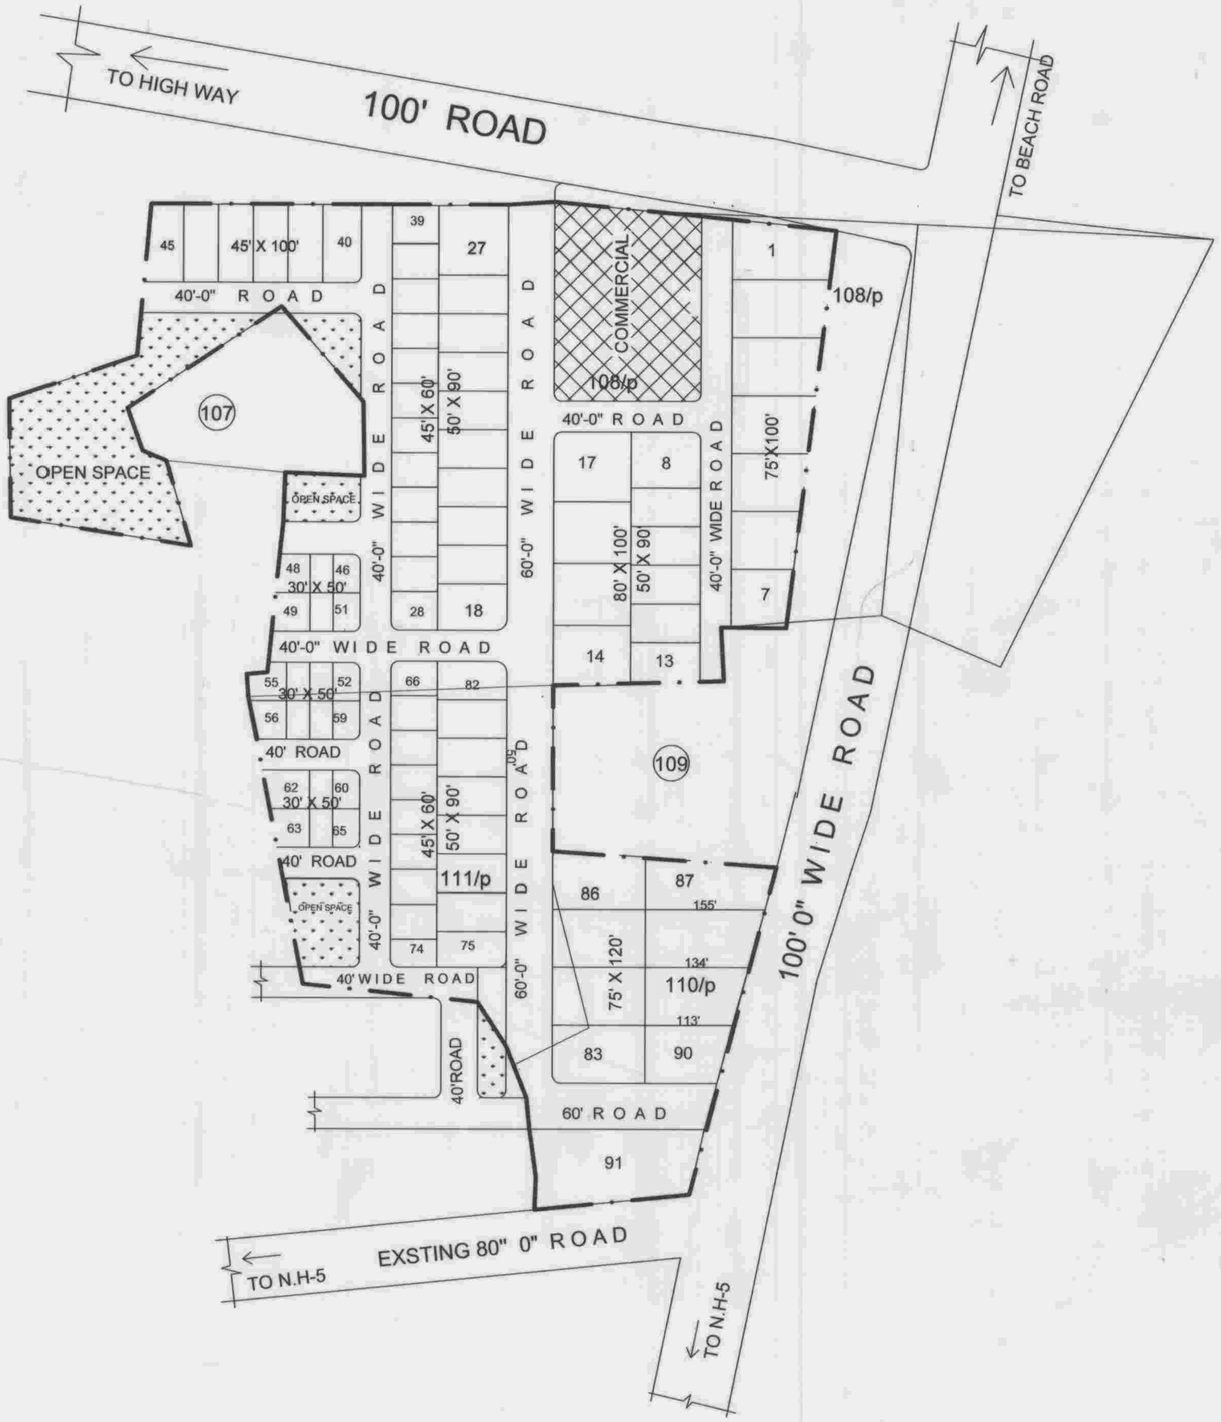

PROPOSED LAYOUT IN S.NOS - 108/p, 110/p &111/p AT MADHURAWADA VILLAGE, CHINAGADILA MANDAL, VISAKHAPATNAM DISTRICT.

(GROUND POSITION PLAN)

LAND USE ANALYSIS FOR ac16.76 LAYOUT

Sl.No	Description	Extent in Acs-cts	Percentage
1.	PLOTTED AREA COMMERCIAL AREA	9.50 1.08	56.85 6.46 } 63.31
2.	ROADS AREA	4.45	26.64
3.	OPEN SPACE	1.68	10.05
	TOTAL	16.71	100.00

Plot Details

Sl.No	SIZE	EXTENT	NOS
1.	75'-0"X120'-0"	1000.00 Sq.ds	9
2.	80'-0"X 100'-0"	888.88 Sq.yds	4
3.	75'-0" X 100'-0"	833.33 Sq.yds	7
4.	50'-0"X 90'-0"	500.00 Sq.yds	24
5.	45'-0" X 100'-0"	500.00 Sq.yds	6
6.	45'-0" X 60'-0"	300.00 Sq.yds	21
7.	30'-0" X 50'-0"	166.66 Sq.yds	20
TOTAL			91

PROPOSED LAYOUT BOUNDARY

SCALE : 1" = 132'
FILE R.C.NO : 7039/04/L1
L.P.NO : 42/2008
(THIS REVISES L.P.NO - 39/2008)

N

22/9/08 A.D.M	22/9/08 Junior. planning officer
22/9/08 Asst. planning officer	22/9/08 Planning officer
Estate officer	Secretary
22/9 Chief Urban Planner	24/9/08 VICE - CHAIRMAN

VISAKHAPATNAM URBAN DEVELOPMENT AUTHORITY