OWNERSHIP STATEMENT		
SI. NO	S. NO	EXTENT CLAIMED
1	330/P	Ac 5.50

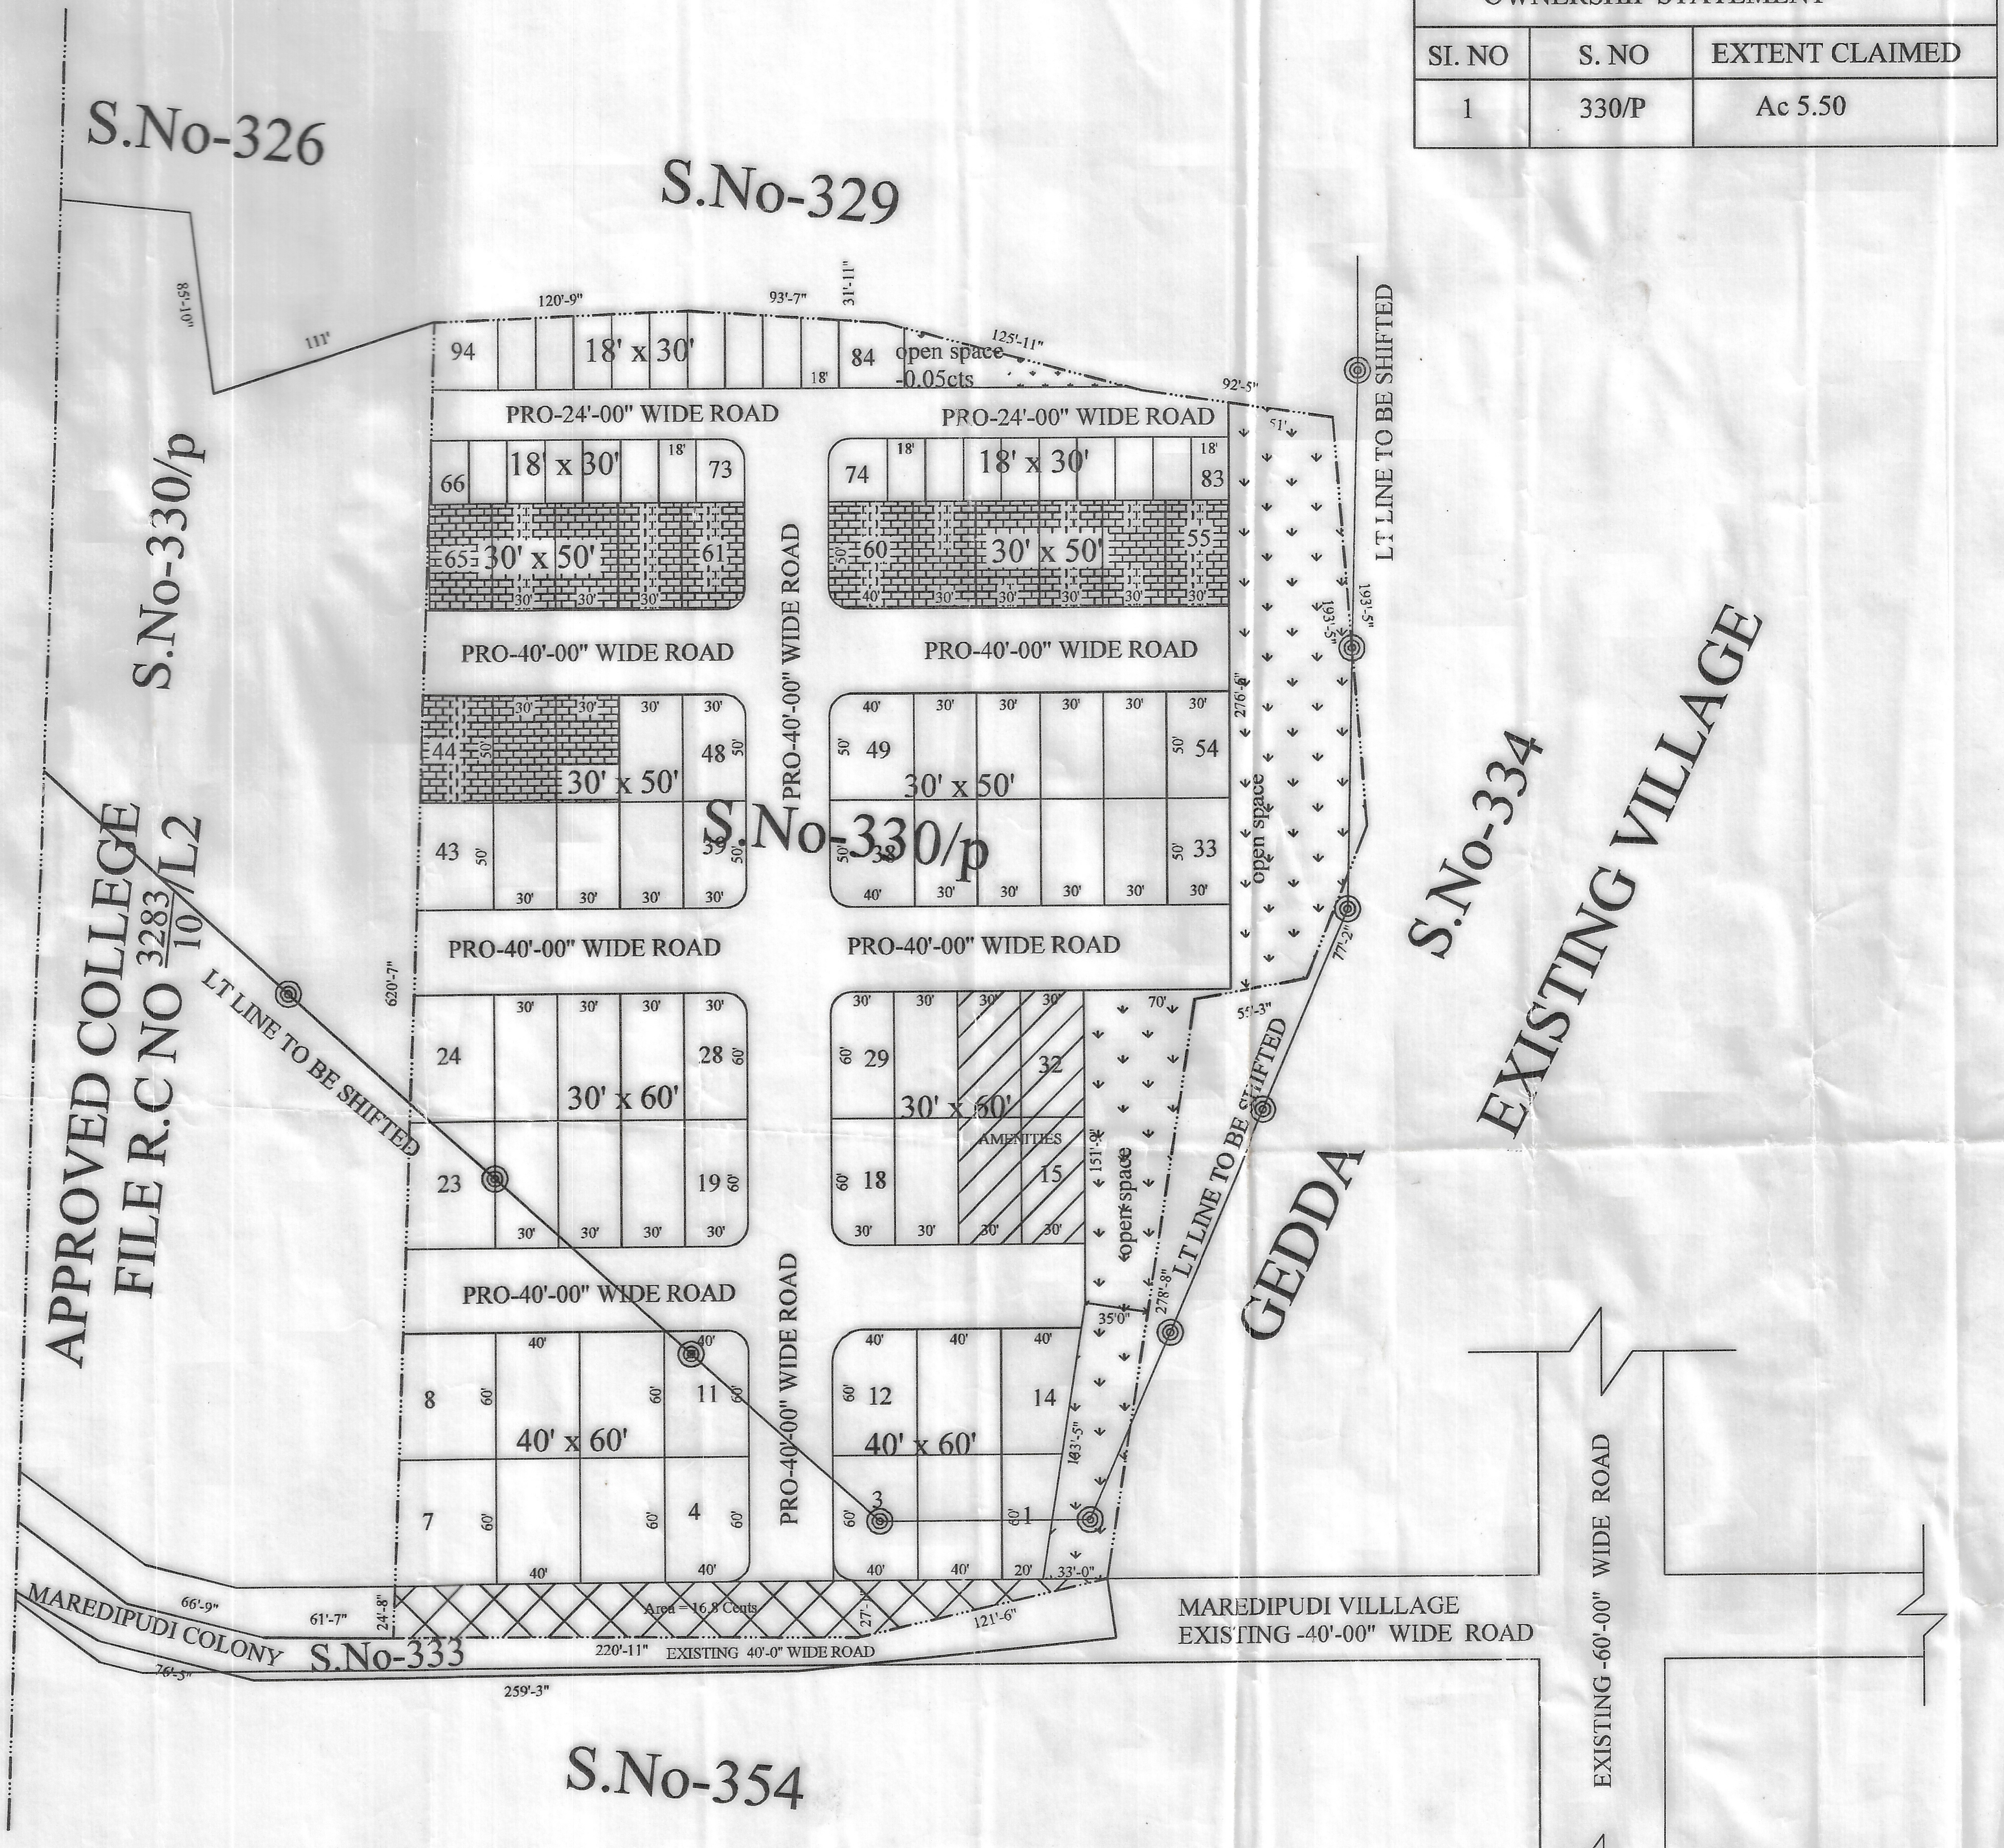

S.No-326
S.No-329
S.No-330/p
85'-10"
111'
120'-9"
93'-7"
31'-11"
125'-11"
92'-5"
51'
94
18' x 30'
84
18'
open space -0.05cts
PRO-24'-00" WIDE ROAD
PRO-24'-00" WIDE ROAD
66
18' x 30'
73
74
18' x 30'
83
65
30' x 50'
61
60
30' x 50'
55
PRO-40'-00" WIDE ROAD
PRO-40'-00" WIDE ROAD
PRO-40'-00" WIDE ROAD
44
30' x 50'
48
43
39
49
30' x 50'
54
38
33
S.No-330/p
open space
276'-6"
193'-5"
LT LINE TO BE SHIFTED
PRO-40'-00" WIDE ROAD
PRO-40'-00" WIDE ROAD
620'-7"
APPROVED COLLEGE
FILE R.C NO 3283/10/L2
LT LINE TO BE SHIFTED
24
30' x 60'
28
23
19
29
30' x 60'
32
AMENITIES
18
15
70'
55'-3"
77'-2"
open space
151'-9"
LT LINE TO BE SHIFTED
S.No-334
EXISTING VILLAGE
GEDDA
PRO-40'-00" WIDE ROAD
PRO-40'-00" WIDE ROAD
35'0"
278'-8"
8
11
40' x 60'
7
4
12
14
40' x 60'
3
1
183'-5"
33'-0"
Area = 16.8 Cents
27'
121'-6"
66'-9"
61'-7"
24'-8"
MAREDIPUDI COLONY
S.No-333
220'-11"
EXISTING 40'-0" WIDE ROAD
76'-5"
259'-3"
MAREDIPUDI VILLLAGE
EXISTING -40'-00" WIDE ROAD
EXISTING -60'-00" WIDE ROAD
S.No-354

LAYOUT PLAN

PROPOSED LAY OUT PLAN
IN SURVEY NO : 330/P OF,
MAREDIPUDI (V),
ANAKAPALLI (M),
VISAKHAPATNAM - DISTRICT

BELONGS TO : K KALPANA

S.No	Land Details	Ac.Cts	Percentage
1.	Plotted AREA (including Amenities 0.166Cents)	3.165 Cts	57.56%
2.	Open SPACE	0.554 Cts	10.07%
3.	Road AREA	1.781 Cts	32.37%
	Total Ac.	5.50 Cents	100.00%

Plot Details

	Plot Size	Plot Area in Sq.yds	No. of Plots
1	18' x 30'(EWS)	60.00	29
2	30' x 50'(LIG)	166.66	33
3	30' x 60'	200.00	18
4	40' x 60'	266.66	14
	TOTAL NO OF PLOTS		94

REFERENCE:-

▭	BOUNDRY OF THE LAYOUT
☒	ROAD EFFECTED AREA:Ac 0-17Cts
▨	MORTGAGED AREA 15 % OF PLOTTED AREA : PLOT NO 44,45,46 & 55 TO 65; TOTAL NO OF PLOTS 14

EWS PLOTTED AREA : 11.79 % OF PLOTTED AREA

SCALE : 1" = 132'

N

FILE RC NO-8349/13/L,
LP. NO-46/2015

K. Kalpana
SIGNATURE OF THE OWNER

K. RAVI KUMAR
M. Tech (Structures)
Licensed Engineer, Valuer
GVMC/VUDA Licence No. 68/13-16
Ramnagar, Opp. GVMC Out Gate
Visakhapatnam
Ph.No 92456 72291, Fax : 0891-254272
LICENSED SURVEYOR

25. 4. 2015
ADM

29/4/15
CHIEF URBAN PLANNER

29-04-015
PLANNING OFFICER (I/C)

29/4
VICE CHAIRMAN

VISAKHAPATNAM URBAN DEVELOPMENT AUTHORITY