PLAN SHOWING THE PROPOSED REGULARISATION OF E.W.S LAY-OUT IN S.NO 28/P OF PATHAVENKOJE PALEM, VISAKHAPATNAM.

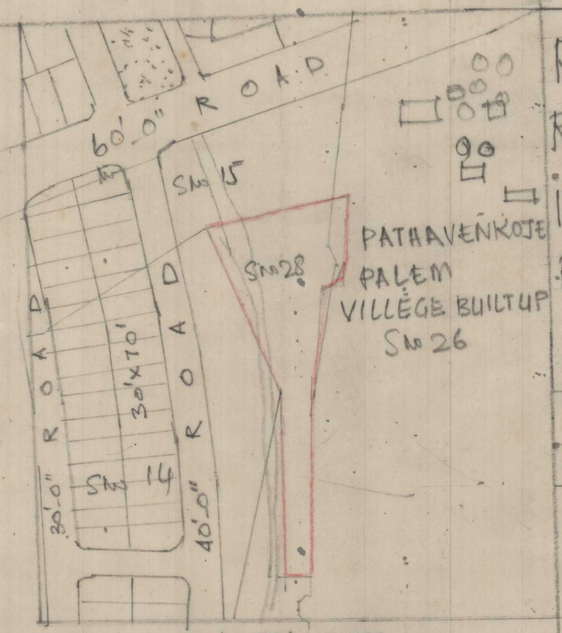

EXTRACT OF MADDILAPALEM TP SCHEME
Scale 1" = 132'-0"

LAND USE ANALYSIS

SL NO.	DESCRIPTION	ACS	PERCENT
1.	PLOTTED AREA	0.28	48.28
2.	ROADS AREA	0.22	37.94
3.	OPENSPACE AREA	0.04	6.89
4	BUILT UP AREA	0.04	6.89
	TOTAL	0.58	100.00

TOTAL NO OF PLOTS: 28
PLOTS SIZE : 15'x30' & 15'x24'
POPULATION : 140 NOS
DENSITY : 242 PPA
LAY-OUT BOUNDARY ——···——

N

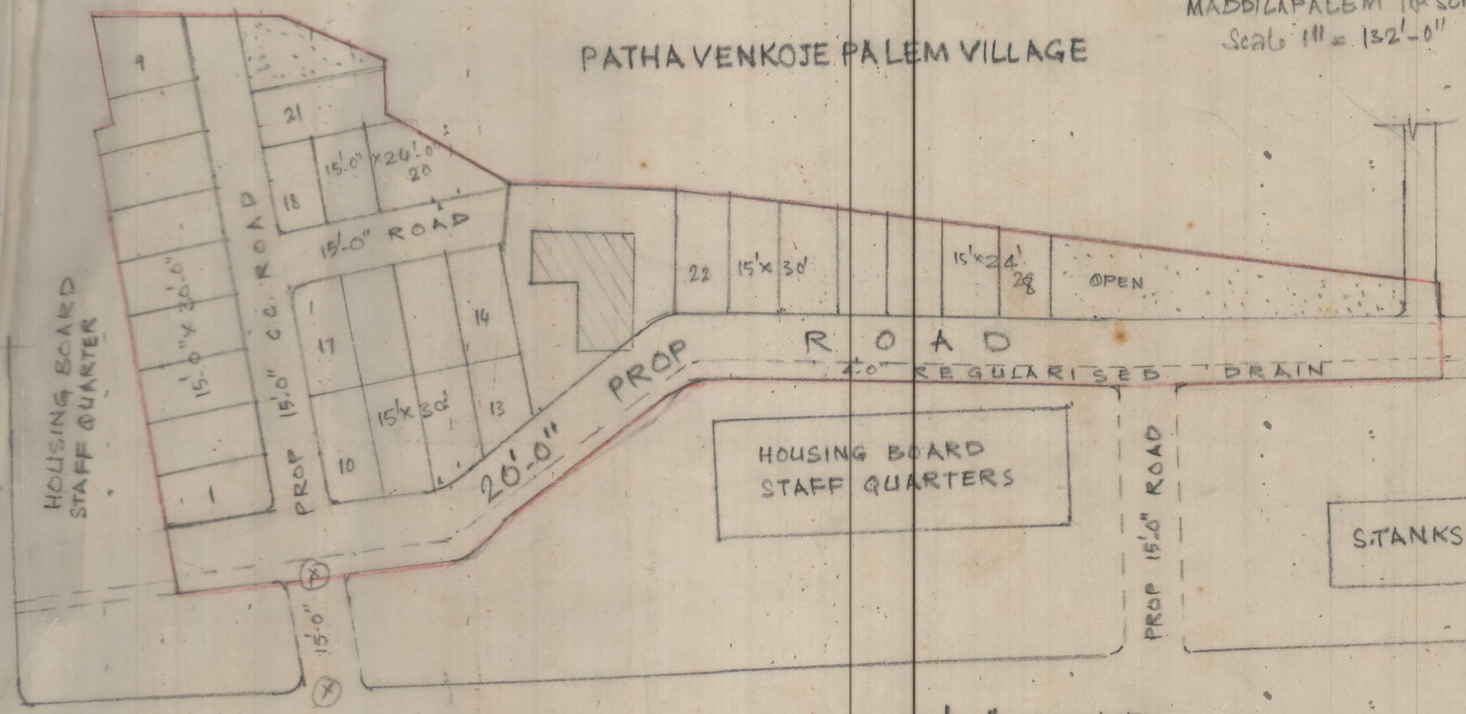

FILE RC NO: 722/90 H2
LP NO : 47/90

15/5/90
SURVEYOR/D'MAN

G. Kamedwari 16.5.90
JUNIOR PLANNING OFFICER

CHIEF PLANNING OFFICER

ASST PLANNING OFFICER

VICE-CHAIRMAN 19/5/90

URBAN DEVELOPMENT AUTHORITY
VISAKHAPATNAM.

Amended & rated in T.P. Sheet dated 3.3.92.