
PROPOSED LAYOUT PLAN FOR RESIDENTIAL PLOTS IN S.No. 22/1p,2a,2b, 3a, 3b,4a/p & 4b OF P.BONANGI VILLAGE PARAWADA MANDAL VISAKHAPATNAM DIST.

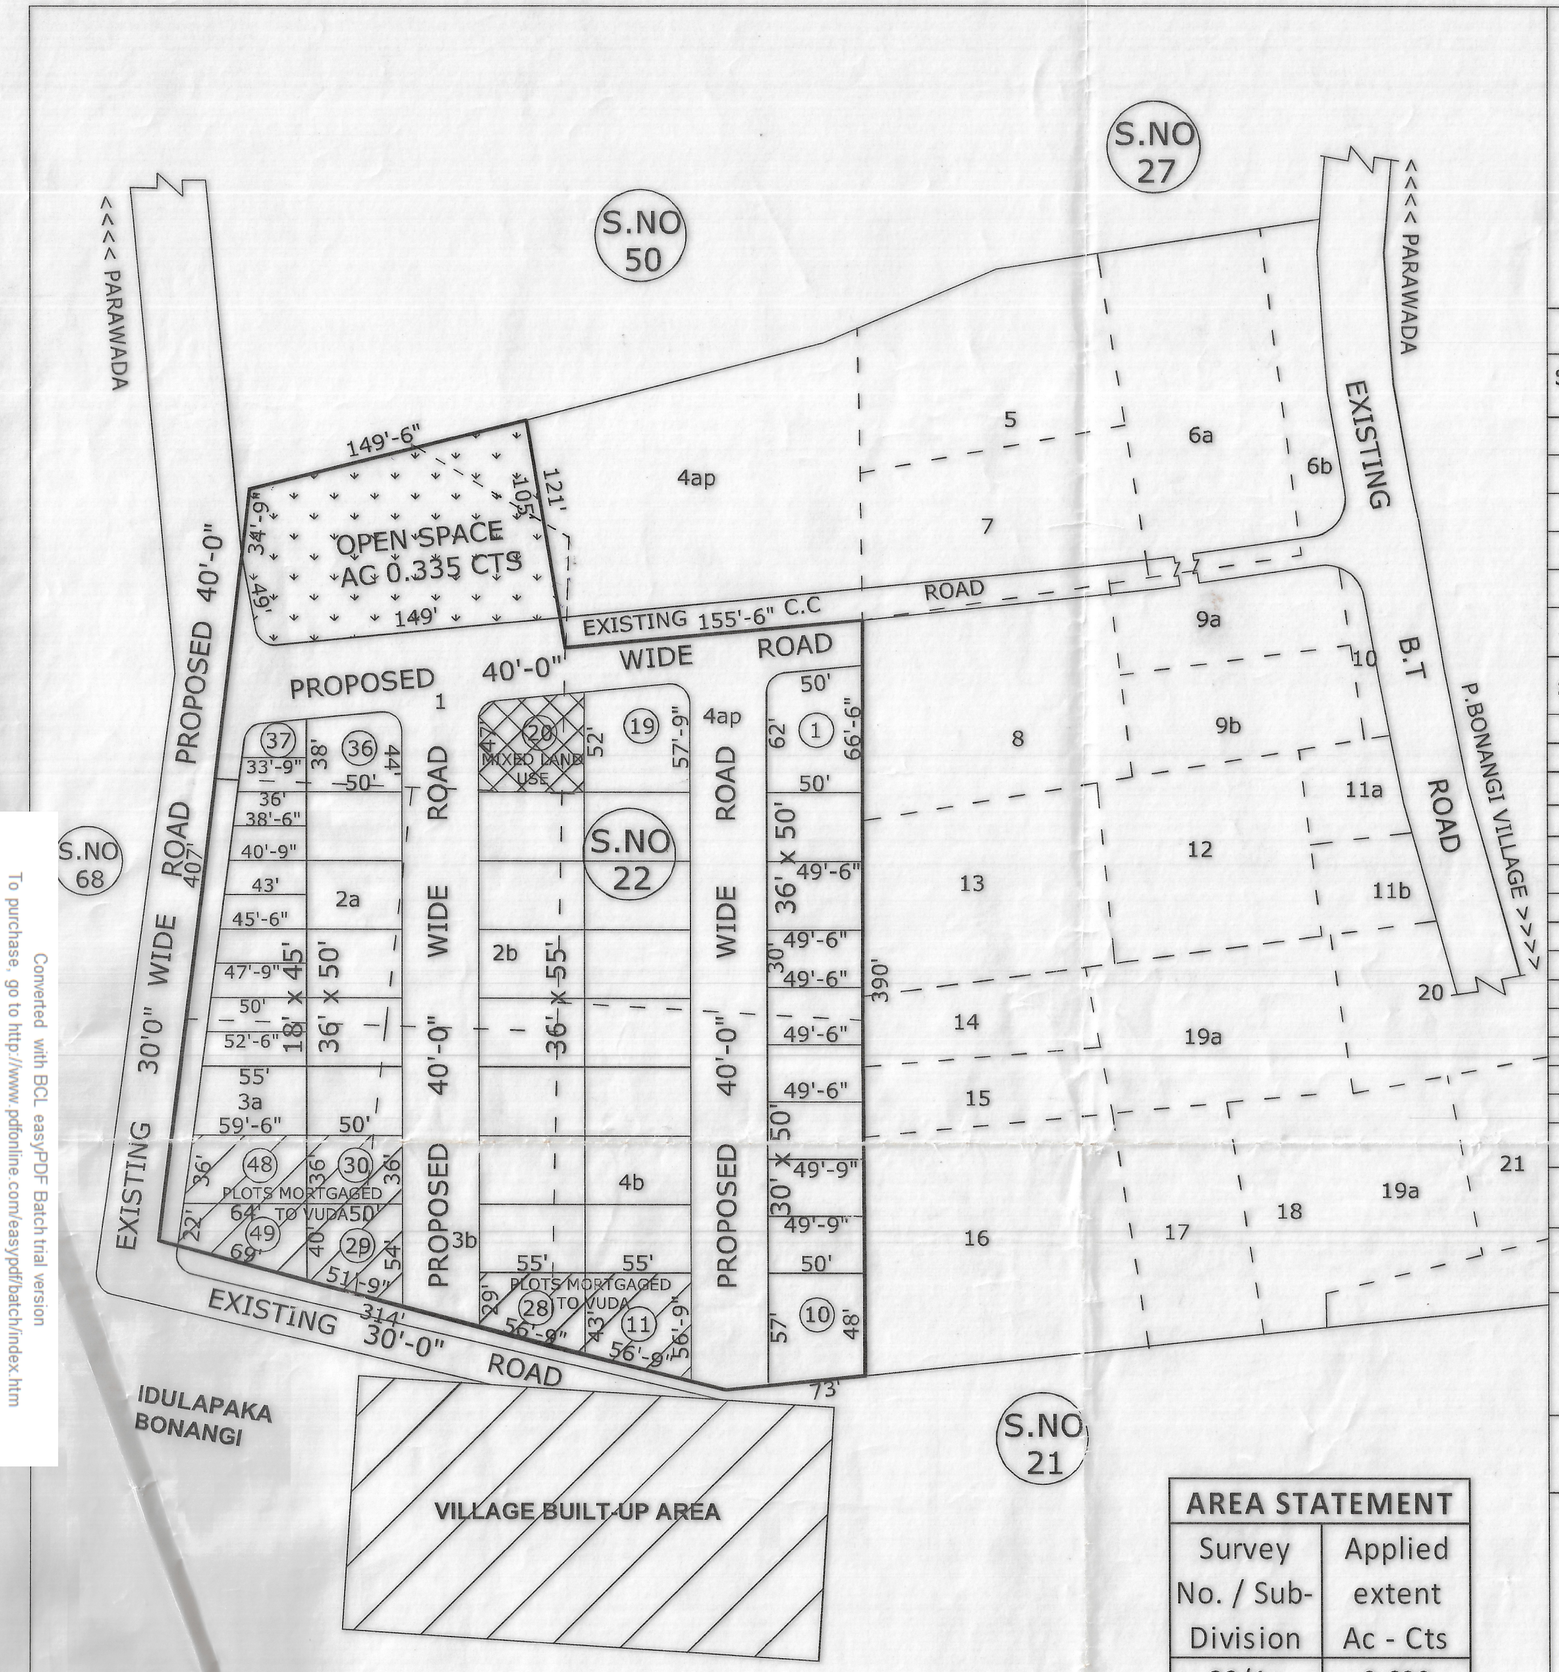

LAND USE ANALYSIS:-

SL.NO	DESCRIPTION	EXTENT (AC.CT)	PERCENTAGE
1	PLOTTED AREA	1.90	} 59.93 %
2	AMENITIES	0.06	
3	ROADS AREA	0.975	29.83 %
4	OPEN SPACE	0.335	10.24 %
	TOTAL AREA	3.27	100.00%

PLOTS DETAILS :-

S.No.	PLOT SIZE	PLOT AREA SQ YDS	No. OF PLOTS
1.	50' x 62'	344.44	01
2.	52' x 55'	317.77	01
3.	50' x 57'	316.66	01
4.	47' x 55'	287.22	01
5.	43' x 55'	262.77	01
6.	36' x 59'	236.00	01
7.	40' x 50'	222.22	01
8.	36' x 55'	220.00	15
9.	38' x 50'	211.11	01
10.	36' x 50'	200.00	08
11.	29' x 55'	177.22	01
12.	30' x 50'	166.66	06
13.	22' x 64'	156.44	01
14.	18' x 45'	90.00	10
	TOTAL No. OF PLOTS		49

LAY-OUT BOUNDARY

File R.C.No.:- 4002 / 2015 / L1
L.P.No.:- 47 / 2016

PLOTS MORTGAGED TO VUDA
PLOT NO'S:11,28 to30,48 & 49
NO. OF PLOTS: 06
EXTENT: AC 0.30 CTS

SCALE : 1" = 66'-0"

NORTH

AREA STATEMENT	
Survey No. / Sub-Division	Applied extent Ac - Cts
22/1p	0.620
22/2A	0.300
22/2B	0.270
22/3A	0.330
22/3B	0.330
22/4Ap	0.670
22/4B	0.750
TOTAL	**3.270**

1) Prasad Reddy. M.
2) M. Ramanadham
3) PV Rama Raju
OWNERS SIGN.

H. Lakshmi Narayana
H. LAKSHMI NARAYANA
Vuda Licenced Civil Engineer / Surveyor
Regd. No. 104/2015-2018
Visakhapatnam Urban Development Authority
VISAKHAPATNAM
Ph : 7093144567
LICENSED SURVEYOR

24/3/16
S/D. man

29/03/16
PLANNING OFFICER

V.S Narayana 24/3/16
A.D.M

24/3/16
CHIEF URBAN PLANNER

VICE CHAIRMAN

VISAKHAPATNAM URBAN DEVELOPMENT AUTHORITY

Converted with BCL easyPDF Batch trial version
To purchase, go to http://www.pdfonline.com/easypdf/batch/index.htm