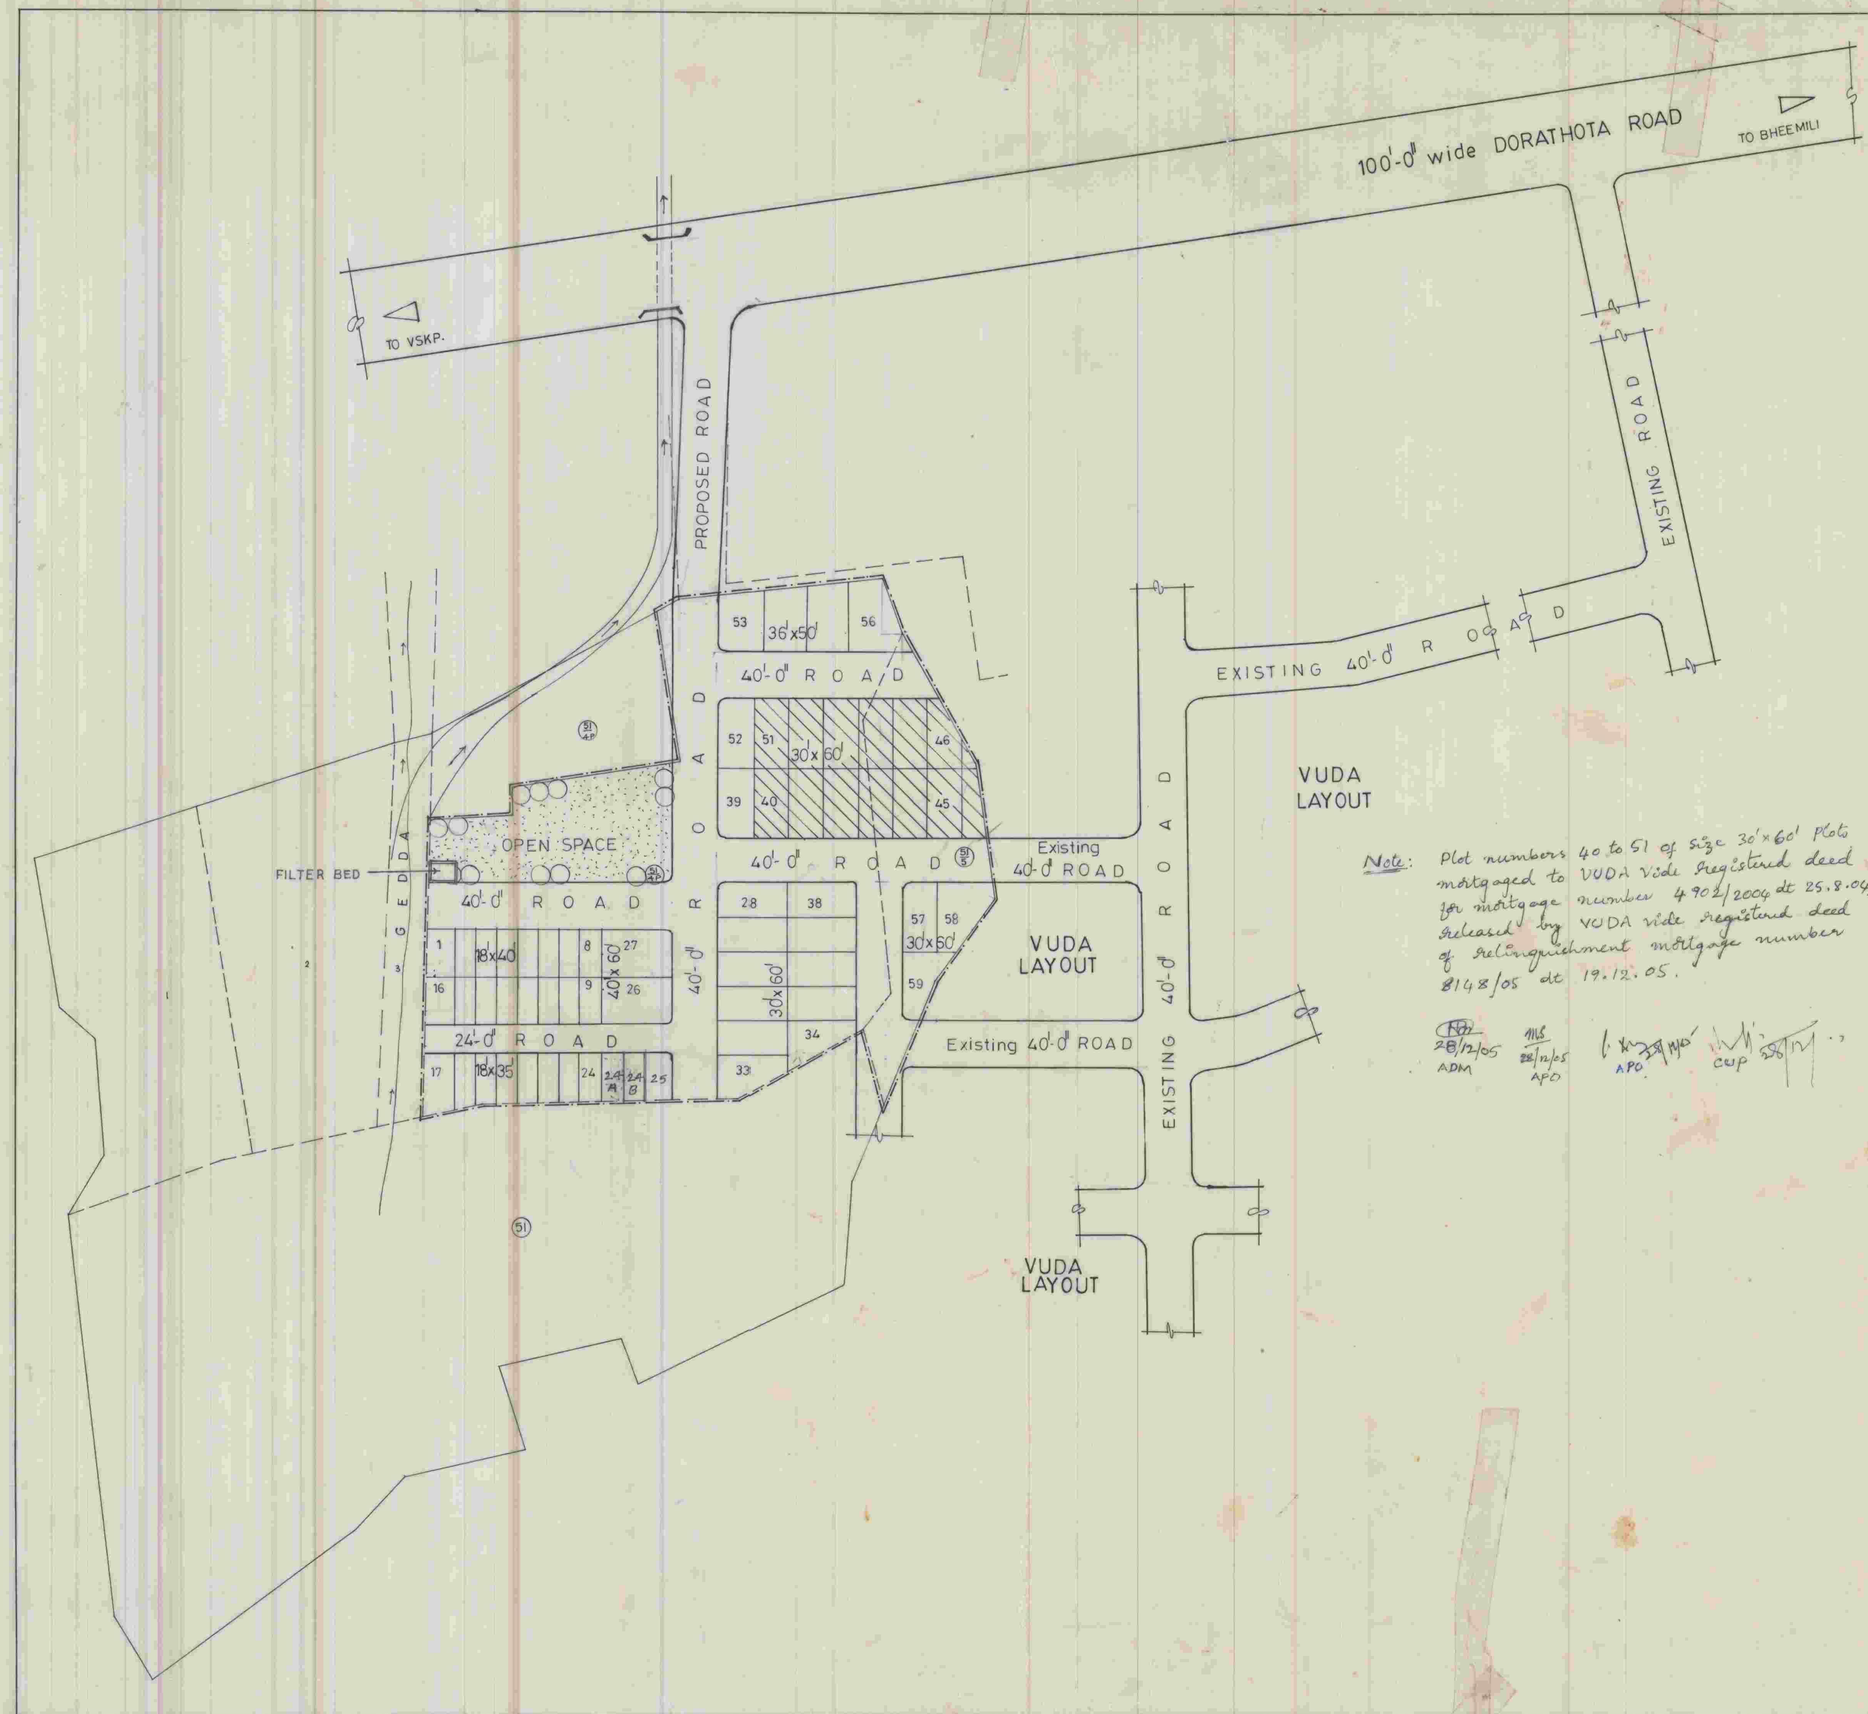

Note: Plot numbers 40 to 51 of size 30'x60' Plots mortgaged to VUDA vide registered deed for mortgage number 4902/2004 dt 25.8.04, released by VUDA vide registered deed of relinquishment mortgage number 8148/05 dt 19.12.05.

28/12/05 ADM 28/12/05 APO APO CUP

PROPOSED LAYOUT IN S.No: 51/4p,5 OF KUMMMARIPALEM VILLAGE, BHEEMILI MANDAL, VISAKHAPATNAM DISTRICT.

Belongs to: R.K. TOWN SHIP (P) LTD.

LAND USE ANALYSIS:

SL.NO.	DESCRIPTION	EXTENT Acs.-cts.	PERCENTAGE
1.	PLOTTED AREA	1-85	53.08
2.	ROADS AREA	1-275	36.59
3.	OPEN SPACE	0-36	10.33
	TOTAL AREA	3-485	100.00

PLOTS DETAIL:

SL.NO.	PLOT SIZE	NO. OF PLOTS
1	40'x60'	2
2	30'x60'	28
3	36'x50'	4
4	18'x40'	16
5	18x35' EWS	11
TOTAL NO. OF PLOTS		61

PROPOSED LAYOUT BOUNDARY

SCALE: 1"=66'-0"

NORTH

For R.K. Township Constructions (P) Ltd., M.M. Managing Director

OWNER'S SIGN.

N.H. Ganeshwarkar. 7/04-05

LICENSED SURVEYOR

PLOTS MORTIGAGED TO VUDA - 12 nos.
PLOT NOS: 40 to 51; Extent: Acs.0-49cts.

FILE R.C. NO: 4126/2004/APO(DC)/BML DN.
L.P. NO: 48/2004

13/10/04

ASST. PLANNING OFFICER

CHIEF URBAN PLANNER

15/10

SPECIAL OFFICER & VICE CHAIRMAN

VISAKHAPATNAM URBAN DEVELOPMENT AUTHORITY