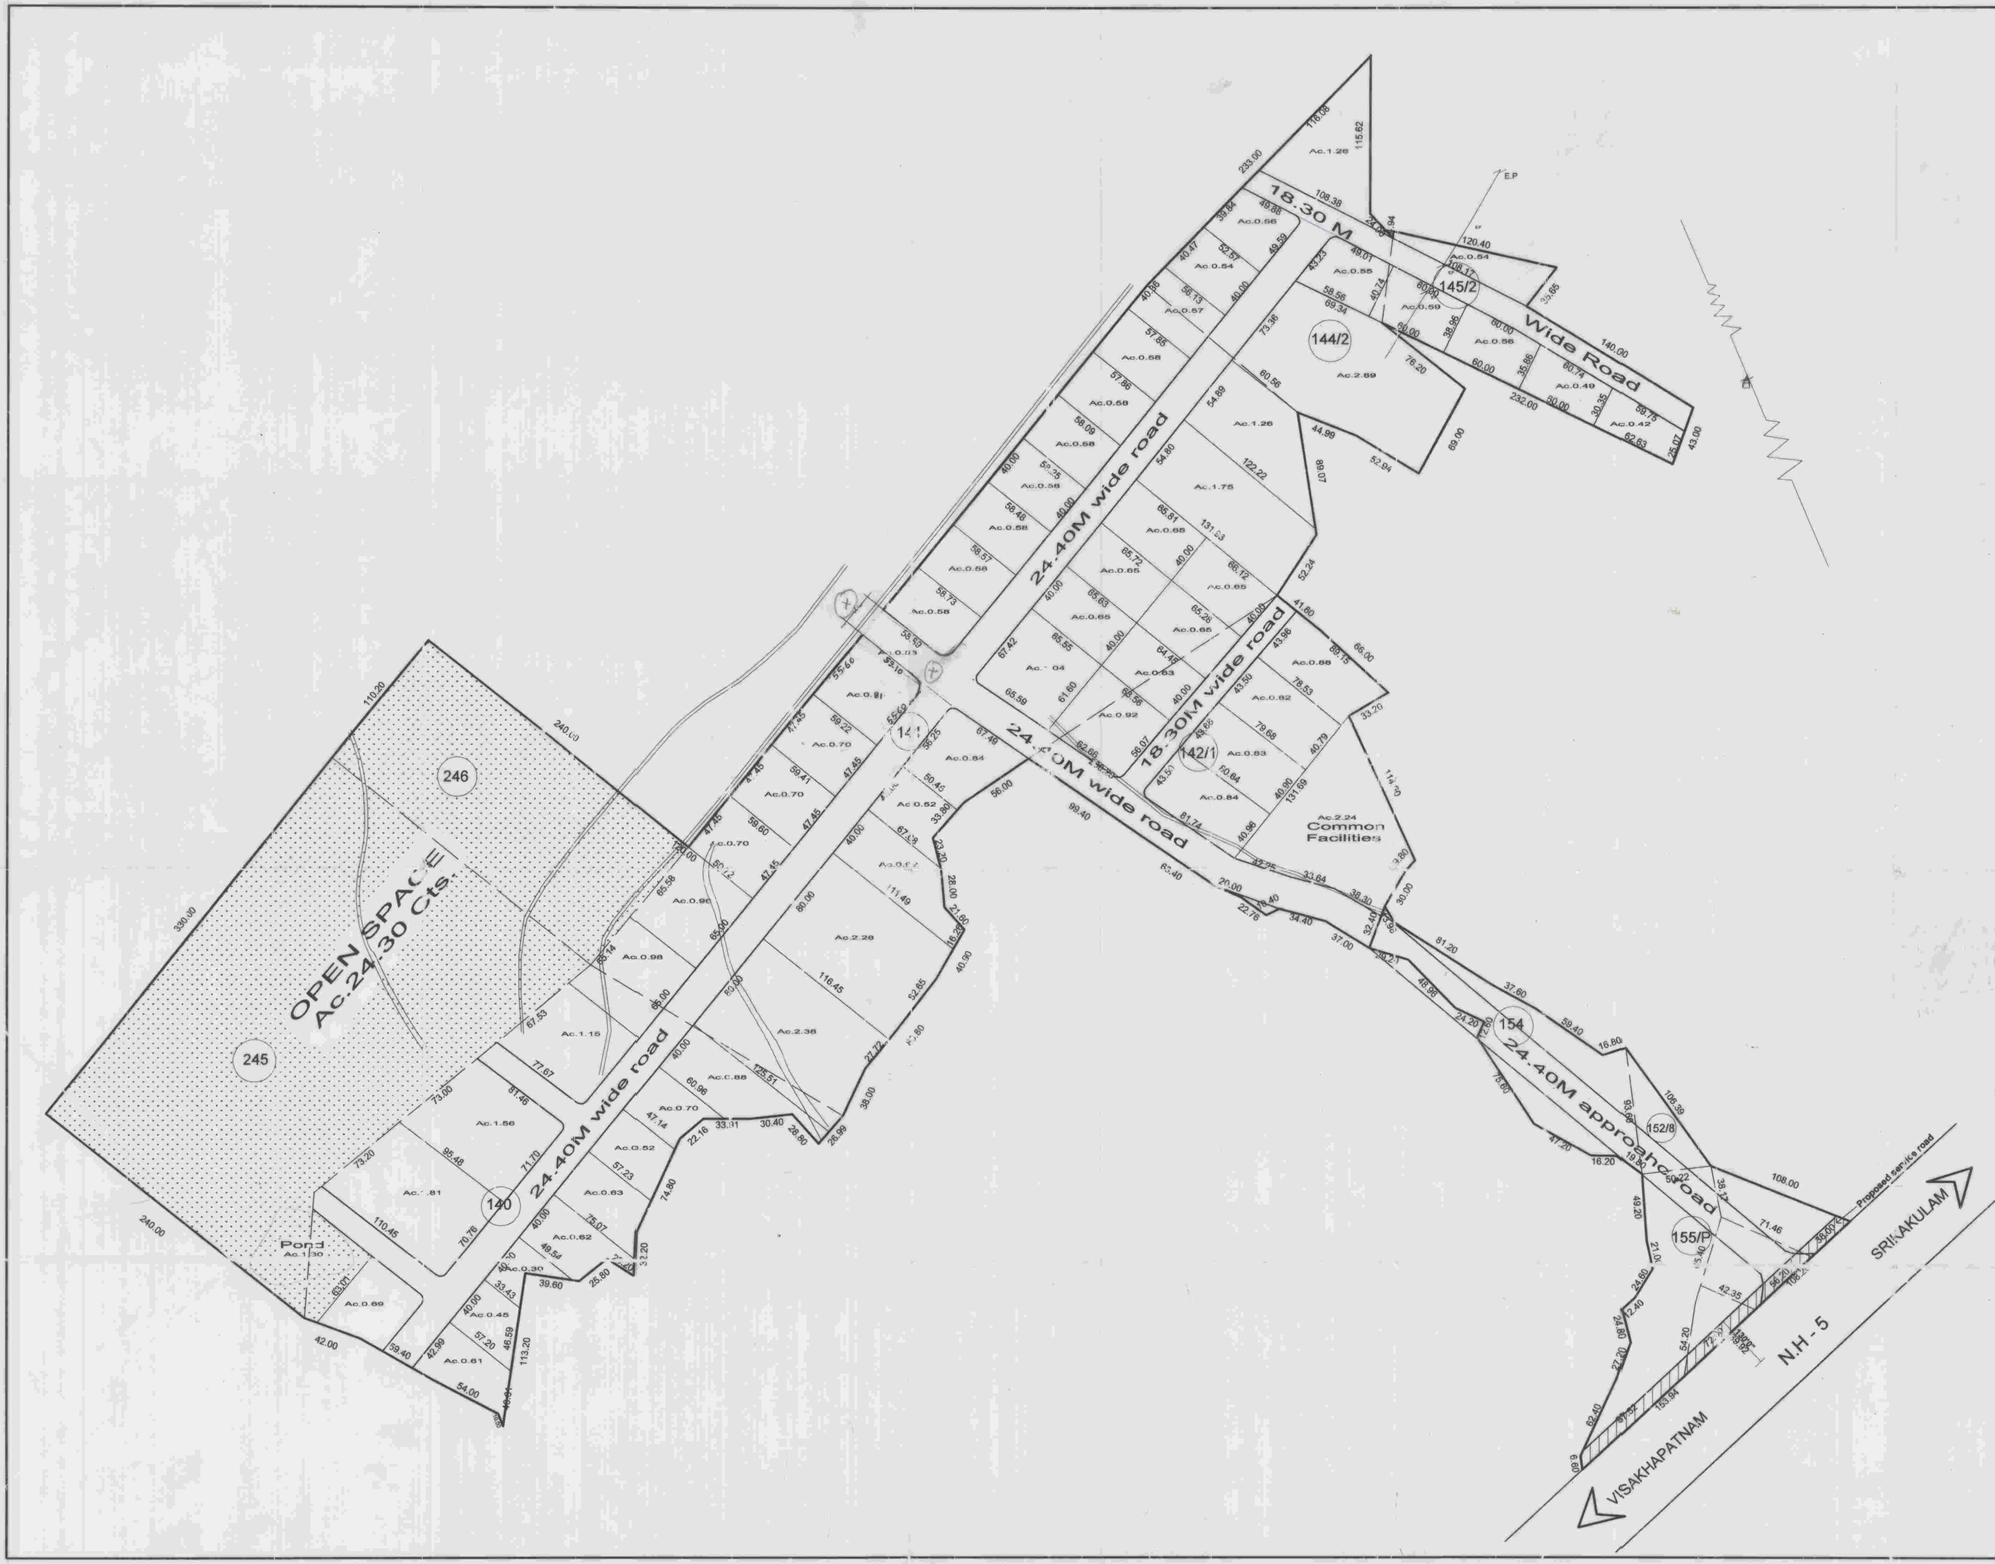

N

A.P.I.I.C.

LAYOUT OF PROPOSED INDUSTRIAL PARK IN SY.NOs.140,141,142/1, 144/2, 145/2, 152 /8, 154, 155/P, 245 & 246 OF GAMBHEERAM (V), ANANDAPURAM (M),VSP Dist.

LEGEND

	CANAL
	TOWER
	ELECTRIC POLE
	POND
	BOUNDARY

All dimensions are in Meters

Area : 94.40 Acs.

LAND USE ANALYSIS

Sl. No.	Description	Extent Ac.Cts	%tage
1.	Total Area	94.40	100.00%
2.	Plotted Area	52.97	56.11%
3.	Road area	14.38	15.24 %
4.	Opens Space & Pond Area	24.81	26.28%
5.	CFC area	2.24	2.37 %

Scale: 1 : 2000

File No. 792/07/L4

L.P.No. 48/2008

Dy. ZONAL MANAGER (E) A.P.I.I.C., LTD. VISAKHAPATNAM.	Chief General Manager (AM) A.P.I.I.C.LTD. VISAKHAPATNAM-7
AOM	APO
JPO	APO - C II

Chief Urban Planner

Vice Chairman

VISAKHAPATNAM URBAN DEVELOPMENT AUTHORITY