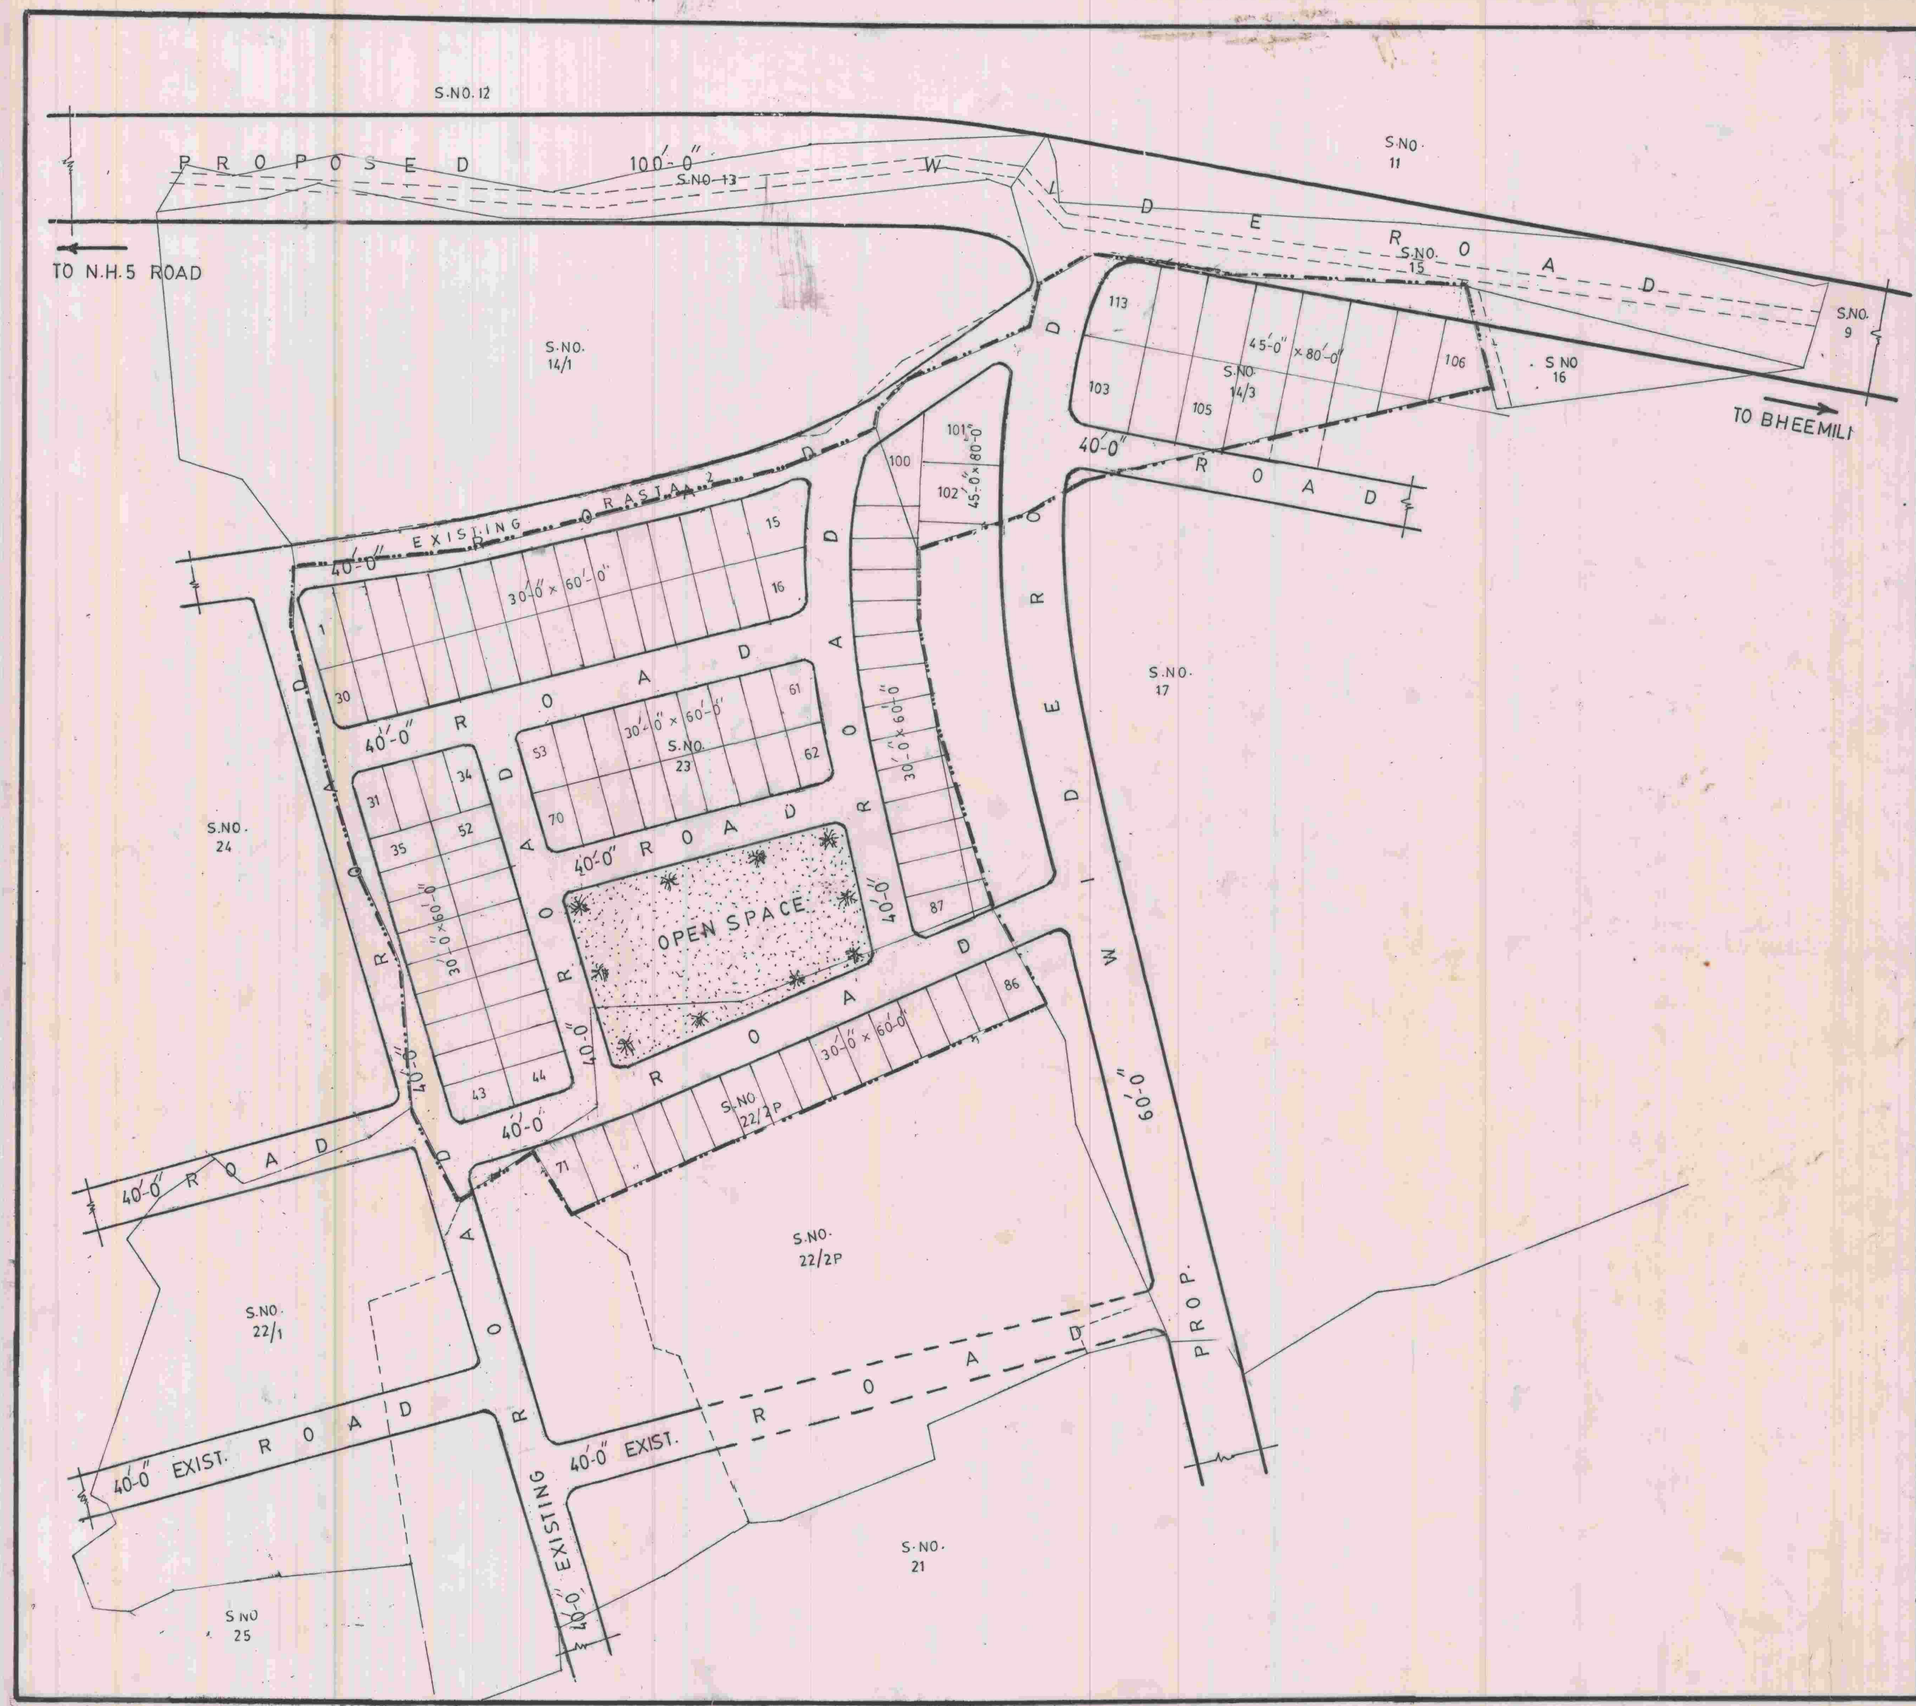

PROP. LAY-OUT PLAN FOR S.NOs -14/3; 22/2p, 23; OF KUMMARI-PALEM VILLAGE BHEEMUNI-PATNAM MANDAL - VISAKHAPATNAM - DIST. BELONGS TO M/S. SUKHIBHAVA REAL ESTATES (P) LTD.

TOTAL EXTENT OF THE LAY-OUT : ACS. 9.34

LAND USE ANALYSIS :-

Sl.no.	Description	Extent in acs	Percentage
1.	PLOTTED AREA	5.46	58.46%
2.	ROADS AREA	2.93	31.37%
3.	OPEN SPACE AREA	0.95	10.17%
	TOTAL Acs.	9.34	100.00%

PLOT SIZES	NO OF PLOTS
45'-0" × 80'-0"	13 Nos
30'-0" × 60'-0"	100 Nos
TOTAL NO. OF PLOTS	113 Nos

LAY-OUT BOUNDARY

LAY-OUT PLAN PREPARED BY :

For SUKHIBHAVA Real Estates (P) Ltd.
Managing Director
OWNER'S SIGNATURE.

K. KAMARAJU B.E.M.E.,F.V.
Licenced Surveyor / Engineer
LICENCED SURVEYOR.

Scale : 1 inch = 66 feet

File R.C.No : 1070/2003/G1
B.L.P. No. 23/03
L.P. NO: 49 /04

N

S/D' Man.

Chief Urban Planner.

Asst. Planning Officer

Special Officer & Vice - Chairman.

VISAKHAPATNAM URBAN DEVELOPMENT AUTHORITY.