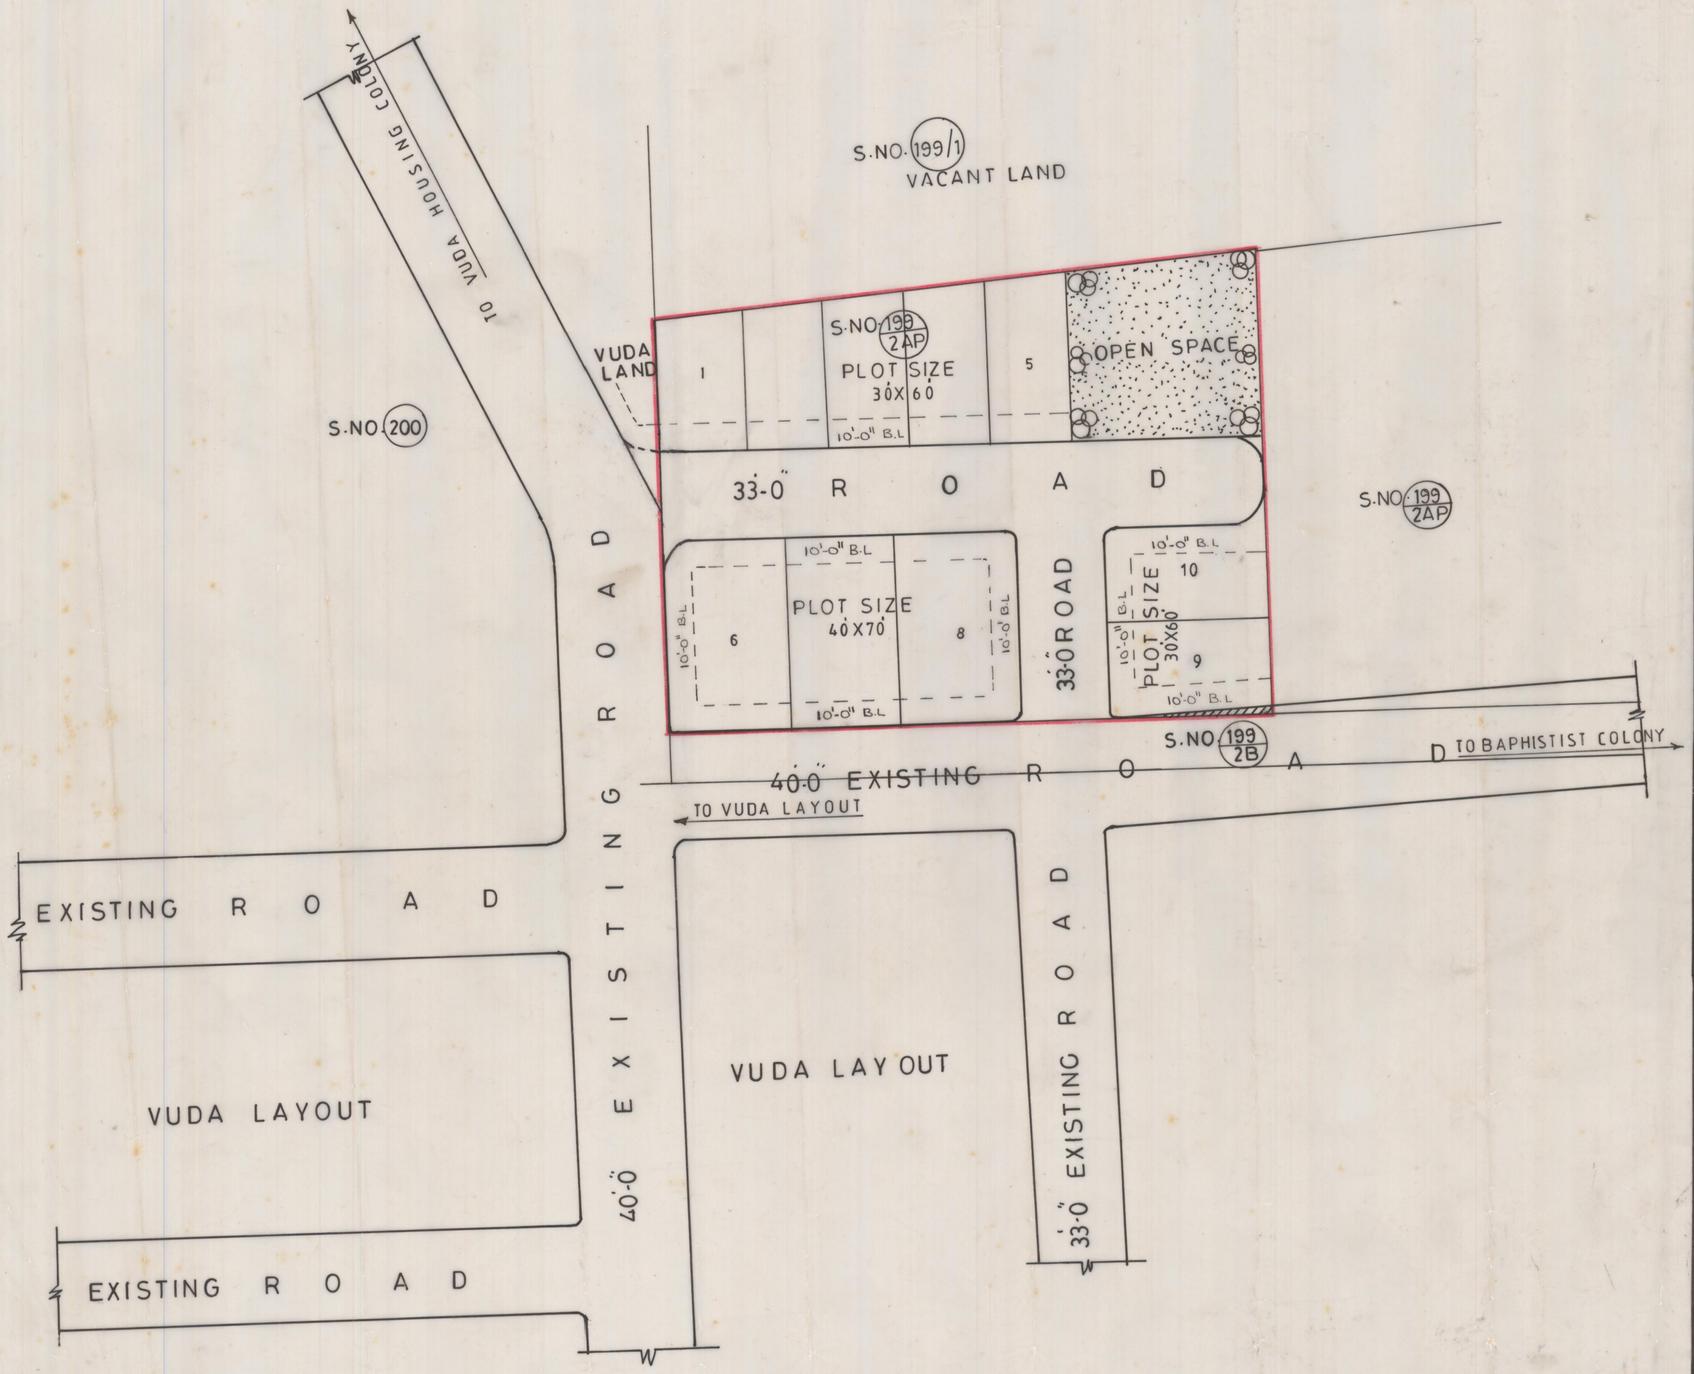

PROPOSED KRISHNA SAI LAYOUT FOR T.S.NO.199/2A P. OF KANAPAKA AYYANNA-PETA OF VIZIANAGARAM MUNICIPALITY BELONGS TO SRI P.V.V. GOPALA RAJU & OTHERS

LAND USE ANALYSIS

SL. NO.	DESCRIPTION	EXTENT (SQ.MTS)	PERCENTAGE
1	PLOTTED AREA	1998.68	59.92
2	ROADS AREA	908.17	27.23
3	OPEN SPACE AREA	428.75	12.85
TOTAL EXTENT OF LAYOUT		3335.60	100.00

LAYOUT BOUNDARY

SL. NO.	SIZE OF PLOTS	NO. OF PLOTS
1	30'-0" X 60'-0"	7 NOS
2	40'-0" X 70'-0"	3 NOS
TOTAL NO OF PLOTS		10 NOS

EFFECTED ROAD WIDENING PORTION

SCALE : 1" = 33'-0"

FILE. GC RC. NO. 120/96. G5

L.P. NO. 5/97

(B.L.P. NO. 5/96)

19/5/97 S/D. MAN	19-5-97 PLANNING OFFICER
19.05.97 JUNIOR PLANNING OFFICER	19/5/97 CHIEF PLANNING OFFICER
A. Babu Rao. 19-5-97 ASST. PLANNING OFFICER	Praveen VICE CHAIRMAN

VISAKHAPATNAM URBAN DEVELOPMENT AUTHORITY