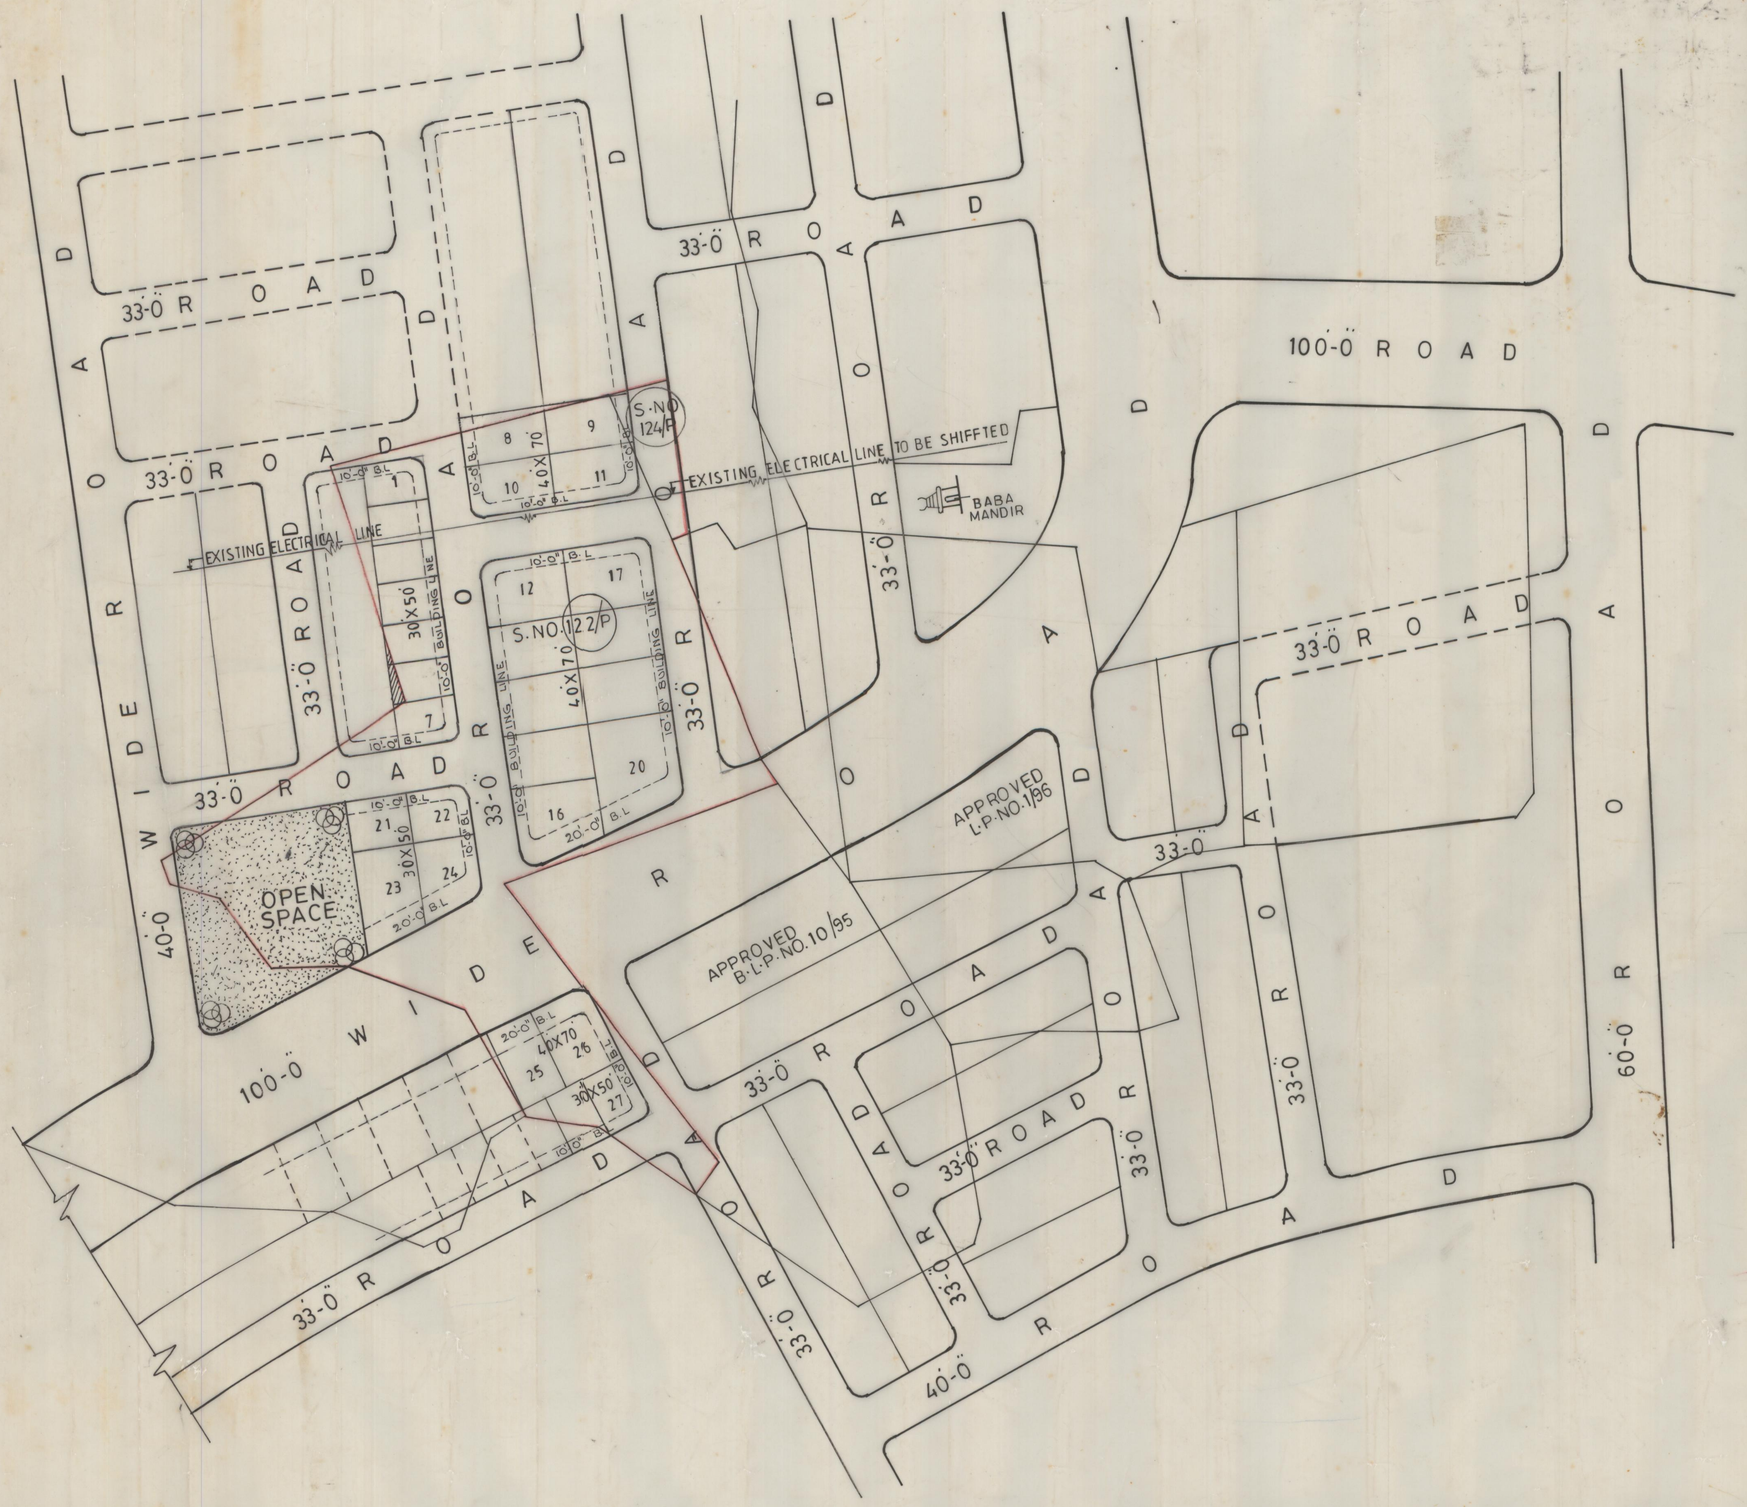

REVISED LAYOUT IN S.NO. 122/P, 124/P OF VIZIANAGARAM IST BIT VIZIANAGARAM MUNICIPALITY & DISTRICT

LAND USE ANALYSIS

1	PLOTTED AREA	AC. 1.79	55.59%
2	ROADS AREA	AC. 1.10	34.16%
3	OPEN SPACE AREA	AC. 0.33	10.25%
TOTAL EXTENT OF LAYOUT		AC. 3.22	100.00%

SIZE OF PLOTS

1	30'-0" X 50'-0"	12	NOS
2	40'-0" X 70'-0"	15	NOS
	TOTAL NO OF PLOT	27	NOS

LAYOUT BOUNDARY

SCALE : 1" = 66'

FILE: RC. NO. 213/94
L.P. NO. 5/98 G5
OLD. B.L.P. NO. 33/94

LAND TO BE ACQUIRED TO CONSTITUTE FULL PLOTS

2/2/96
S/D. MAN

CHIEF PLANNING OFFICER

2/2/96
Jr. PLANNING OFFICER

2/2/96
PLANNING OFFICER

VICE - CHAIRMAN

VISAKHAPATNAM URBAN DEVELPMENT AUTHORITY