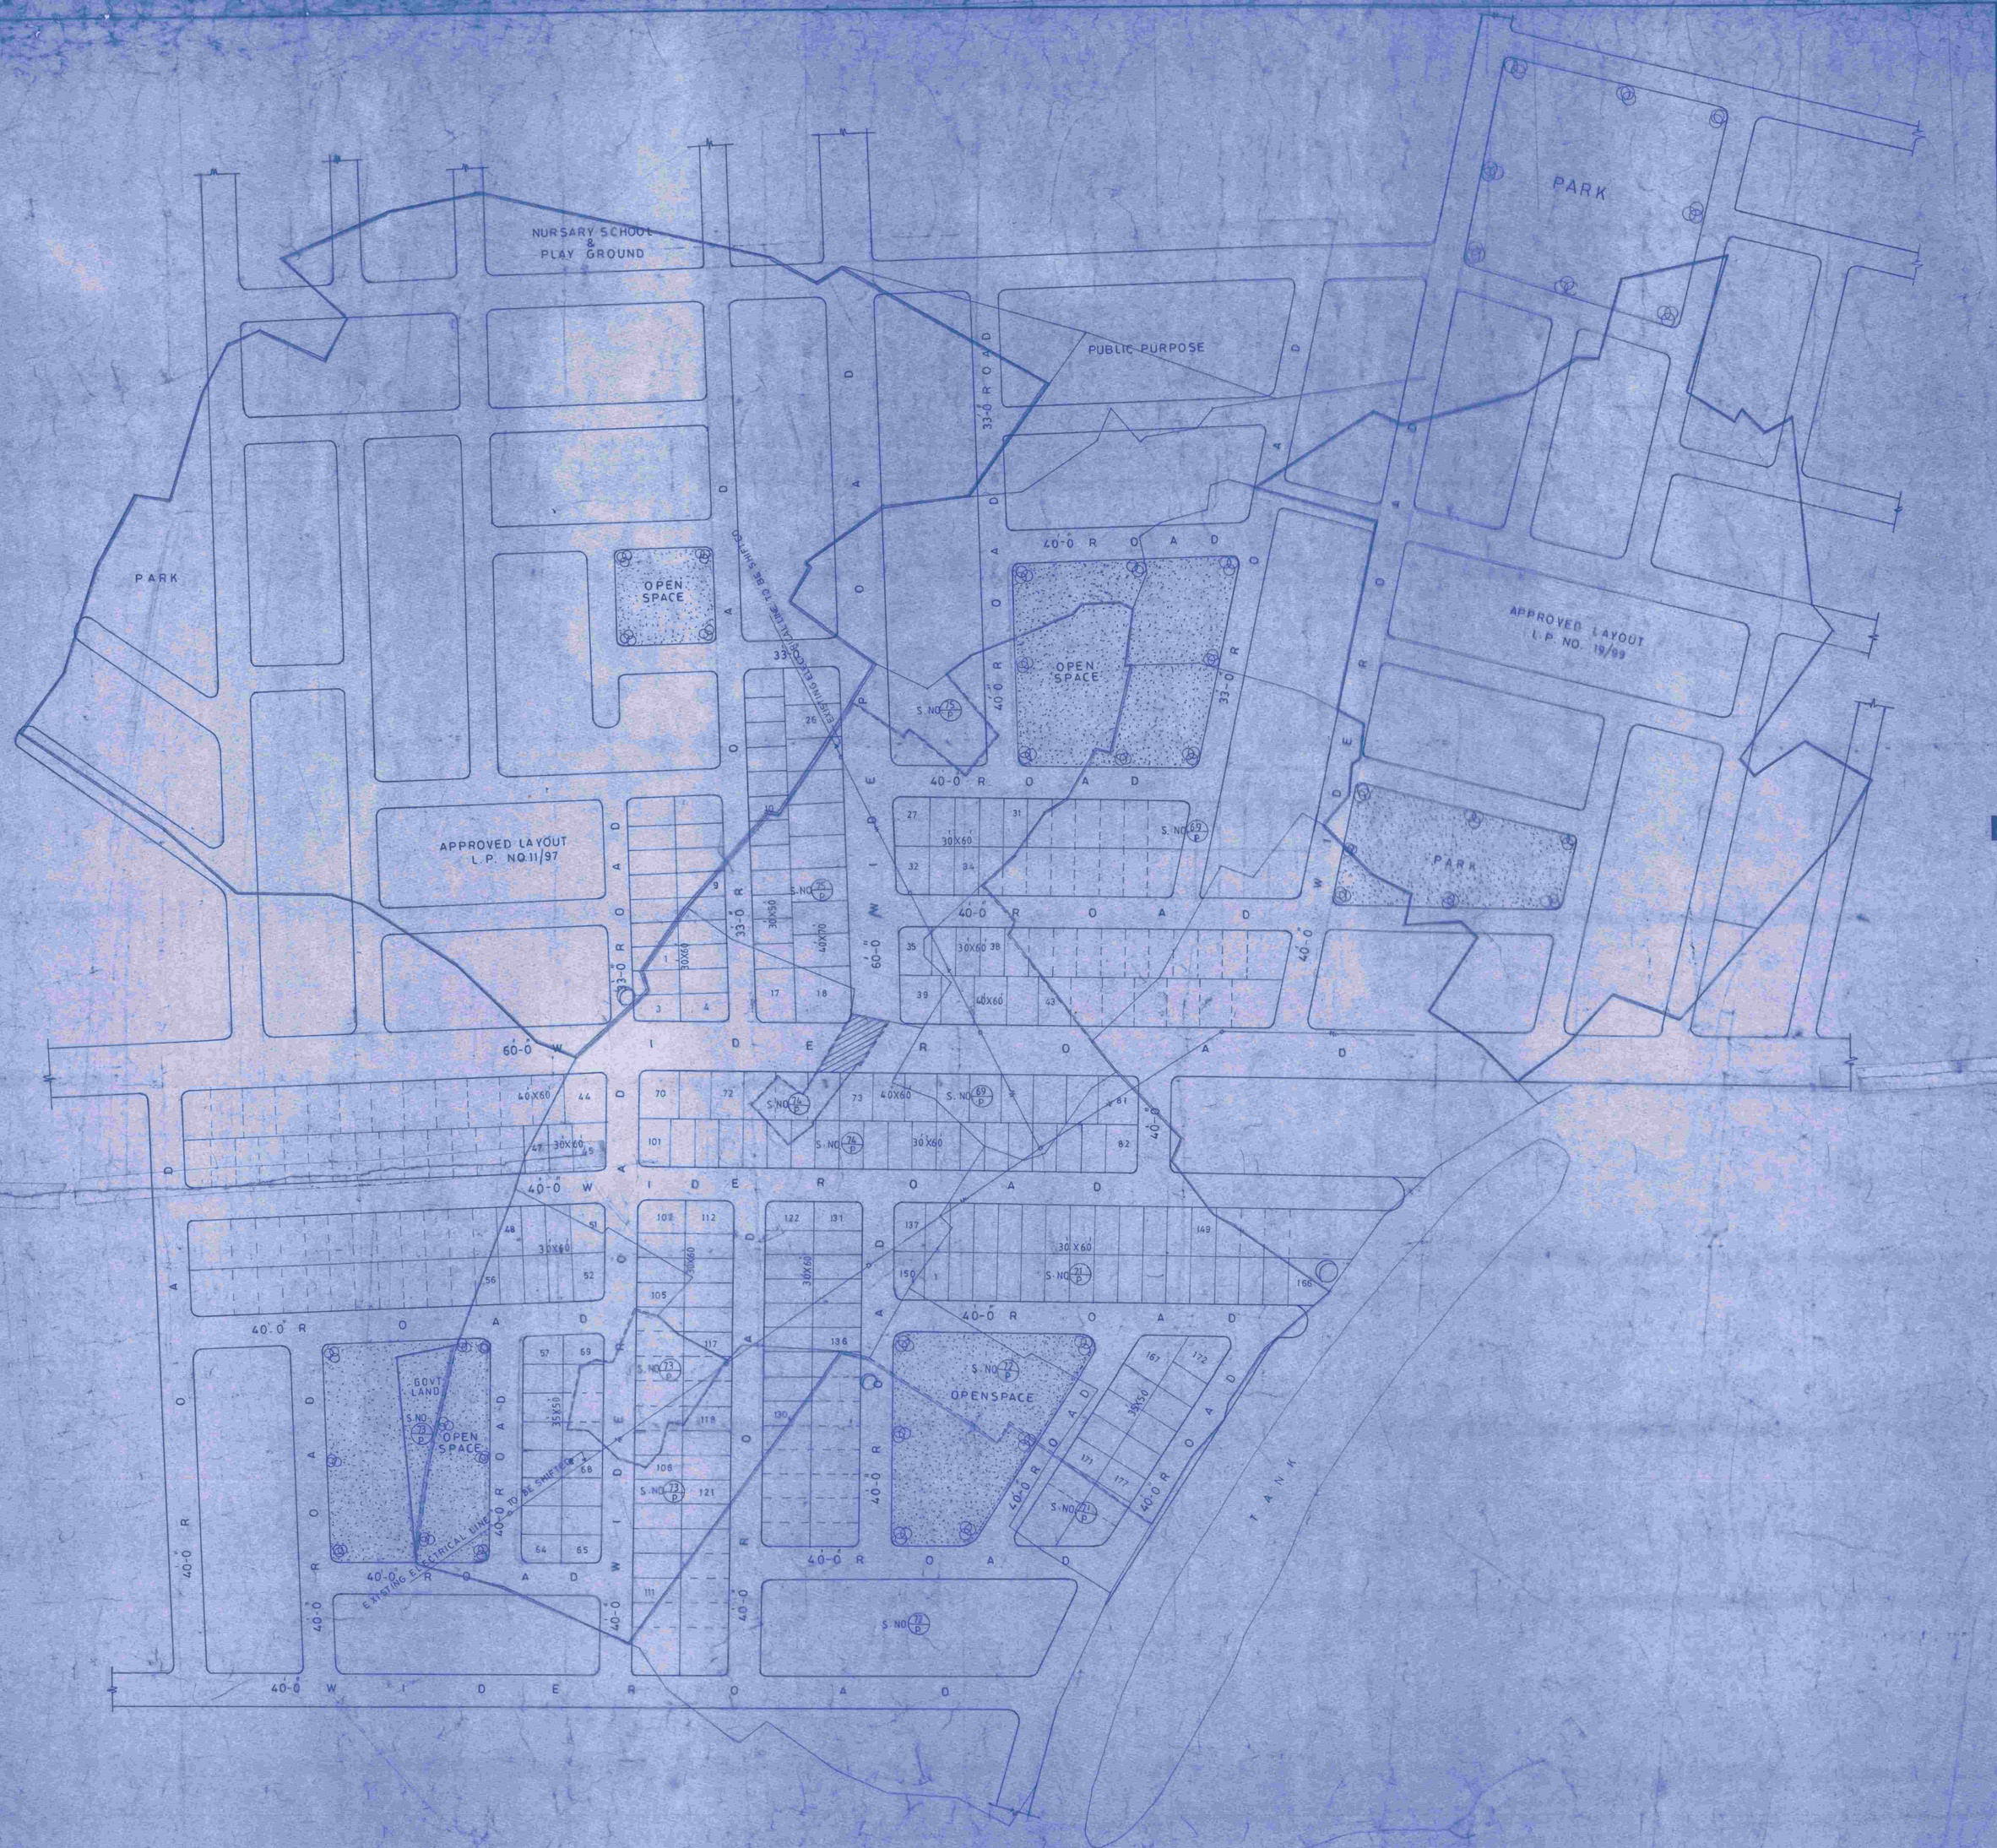


# PROPOSED LAYOUT IN S.NOS. 69/P, 71/P, 73/P, 74/P, 75/P, OF JUTHADA VILLAGE PENDURTHI MANDAL VISAKHAPATNAM DISTRICT.

(BELONGS TO SRI K.V.V. SUBBA RAO AND OTHERS)

## LAND USE ANALYSIS

| SL. NO | DESCRIPTION | EXTENT (AC-CT) | PERCENTAGE |
|---|---|---|---|
| 1. | PLOTTED AREA | 8.09 | 54.01 |
| 2. | ROADS AREA | 5.39 | 35.98 |
| 3 | OPEN SPACE AREA | 1.50 | 10.01 |
| TOTAL | EXTENT OF LAYOUT | 14.98 | 100.00 |

| SL. NO | SIZE OF PLOTS | NO. OF PLOTS |
|---|---|---|
| 1 | 30 X 50 | 8 |
| 2 | 35 X 50 | 24 |
| 3 | 30 X 60 | 118 |
| 4 | 40 X 60 | 18 |
| 5 | 40 X 70 | 9 |
| TOTAL NO OF PLOTS | | 177 |

LAYOUT BOUNDARY

THE APPLICANT SHOULD ACQUIRE AN EXTENT AC 0.08CT OF SMALL BIT OF LAND IN S.NO 74/P OF JUTHADA (V) WHICH IS FALLEN IN THE MIDST OF 60-0 ROAD.

SCALE: 1=66-0

FILE RC NO. 987/99/G2

L.P. NO. 5/05

(O.L.P.No 1/2000)

| | |
|---|---|
| S/D. MAN | PLANNING OFFICER |
| JUNIOR PLANNING OFFICER | CHIEF PLANNING OFFICER |
| ASST PLANNING OFFICER | VICE-CHAIRMAN |

VISAKHAPATNAM URBAN DEVELOPMENT AUTHORITY