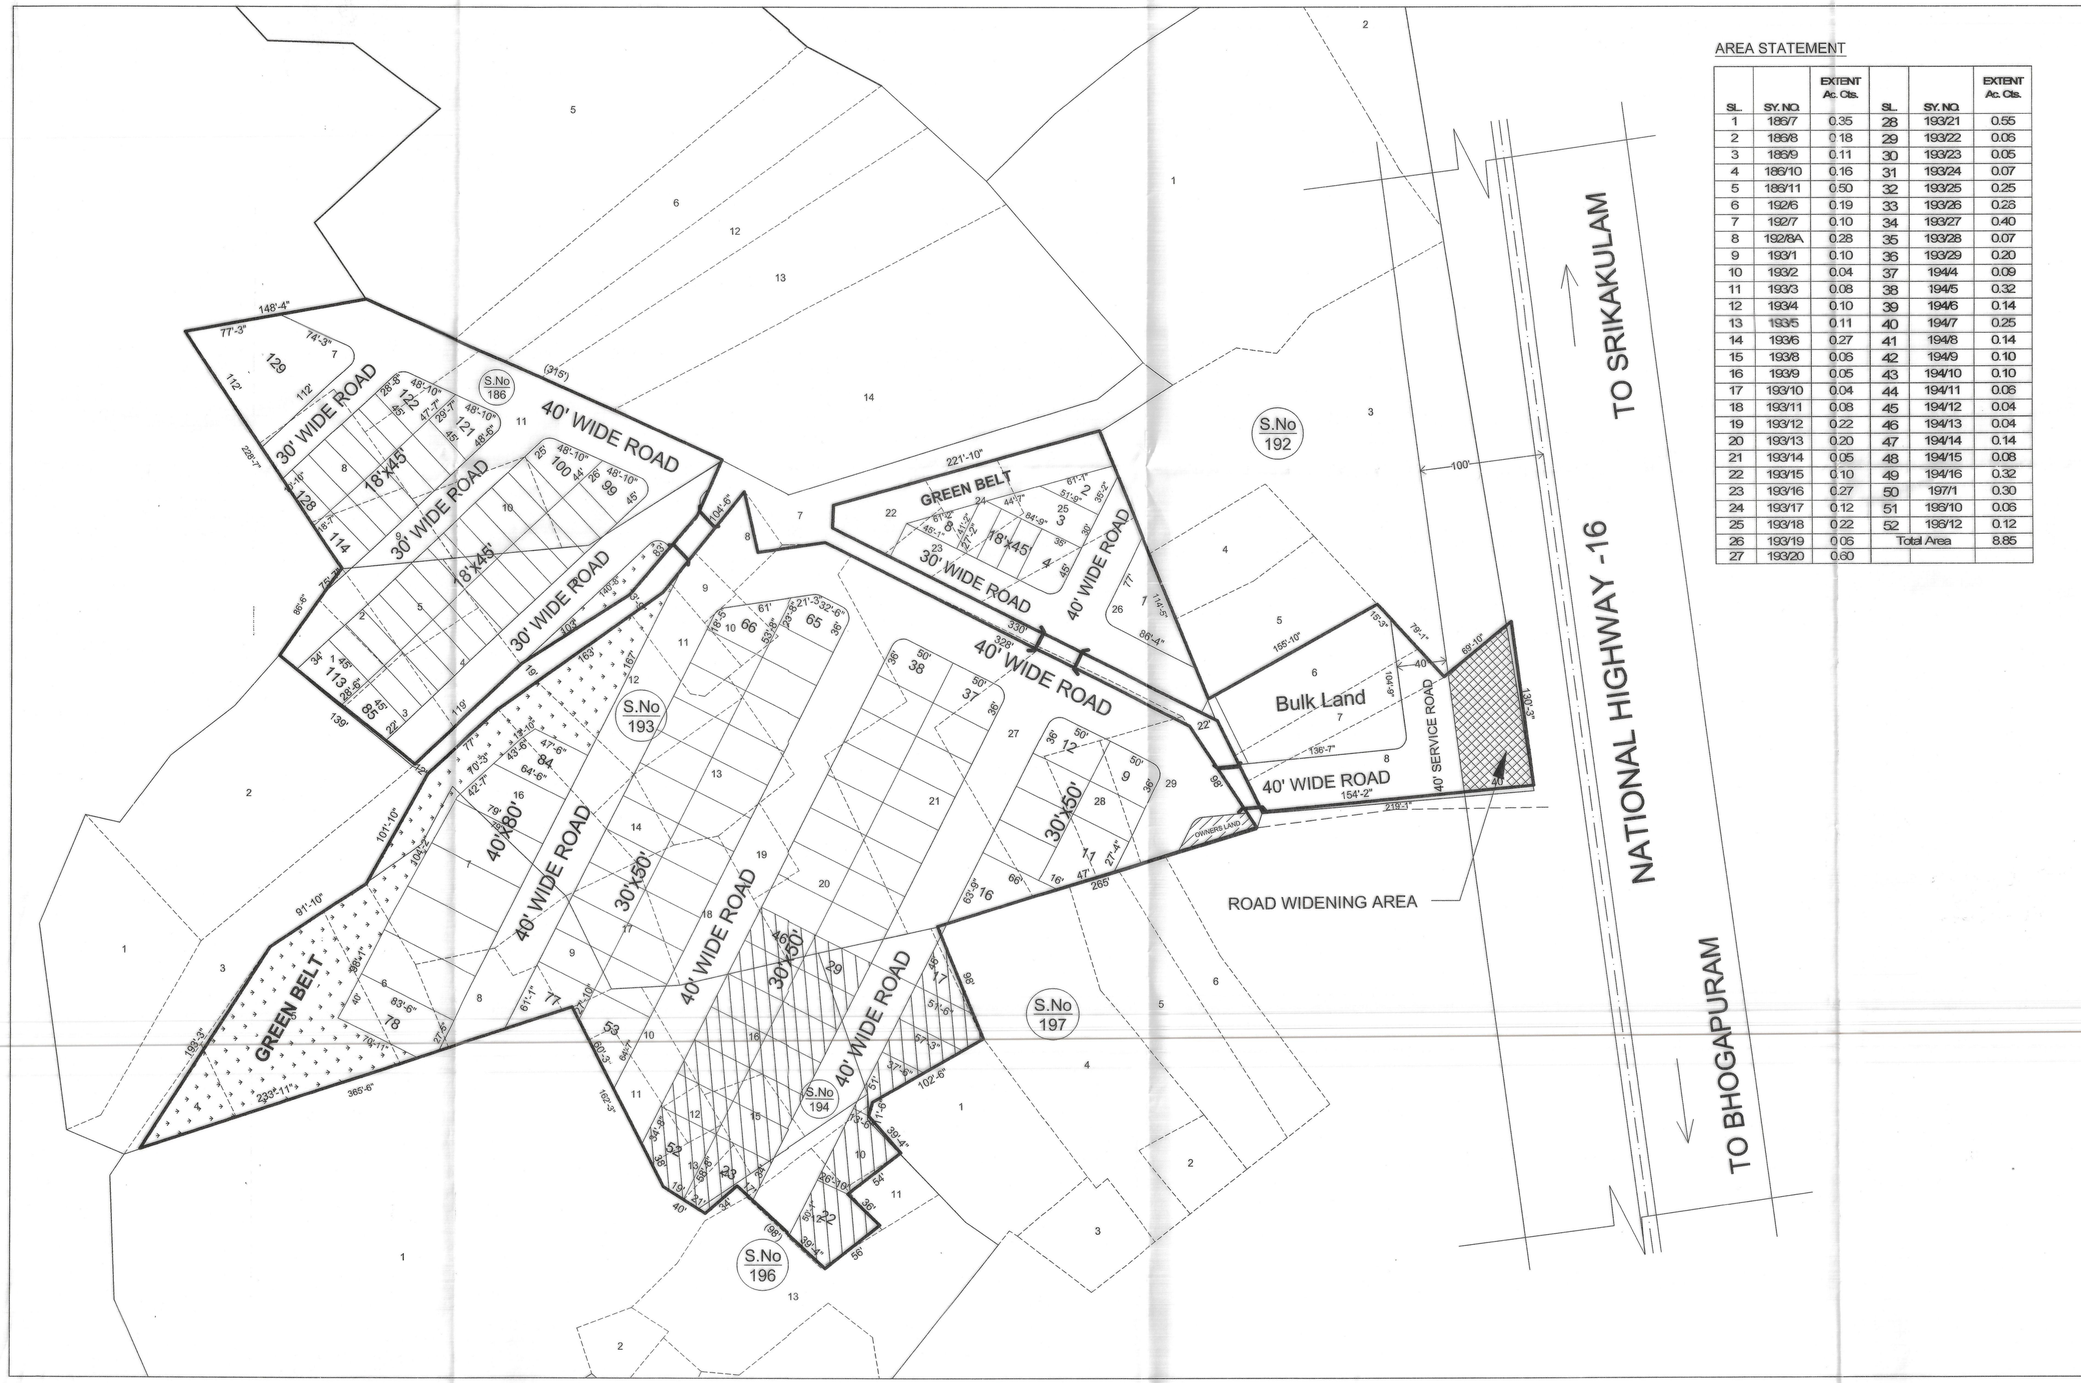

AREA STATEMENT

SL.	SY. NO.	EXTENT Ac. Cts.	SL.	SY. NO.	EXTENT Ac. Cts.
1	186/7	0.35	28	193/21	0.55
2	186/8	0.18	29	193/22	0.06
3	186/9	0.11	30	193/23	0.05
4	186/10	0.16	31	193/24	0.07
5	186/11	0.50	32	193/25	0.25
6	192/6	0.19	33	193/26	0.23
7	192/7	0.10	34	193/27	0.40
8	192/8A	0.28	35	193/28	0.07
9	193/1	0.10	36	193/29	0.20
10	193/2	0.04	37	194/4	0.09
11	193/3	0.08	38	194/5	0.32
12	193/4	0.10	39	194/6	0.14
13	193/5	0.11	40	194/7	0.25
14	193/6	0.27	41	194/8	0.14
15	193/8	0.06	42	194/9	0.10
16	193/9	0.05	43	194/10	0.10
17	193/10	0.04	44	194/11	0.06
18	193/11	0.08	45	194/12	0.04
19	193/12	0.22	46	194/13	0.04
20	193/13	0.20	47	194/14	0.14
21	193/14	0.05	48	194/15	0.08
22	193/15	0.10	49	194/16	0.32
23	193/16	0.27	50	197/1	0.30
24	193/17	0.12	51	198/10	0.06
25	193/18	0.22	52	198/12	0.12
26	193/19	0.06	Total Area		8.85
27	193/20	0.60			

PLAN SHOWING THE PROPOSED LAYOUT IN SY.NO:- 186/P, 192/P, 193/P, 194/P, 196/P &197/P OF BHOGAPURAM WEST VILLAGE, BHOGAPURAM MANDAL, VIZIANAGARAM DISTRICT

LAND BELONGS TO :-

Sri Y. JOJI REDDY & Sri N.SUDHAKAR

LAND USE ANALYSIS :-

SL.NO.	DESCRIPTION	EXTENT IN Acs.-cts.	PERCENTAGE
1.	PLOTTED AREA (including 3% MIXED LAND USE AREA)	4.84	54.69%
2.	ROADS AREA	3.12	35.25%
3.	OPEN SPACE AREA	0.89	10.06%
4.	TOTAL AREA	8.85	100.00%

PLOTS DETAIL :-

SL.NO.	PLOT SIZE	PLOT AREA IN Sq. yds.	NO. OF PLOTS
1.	40' x 82'	364.44	07
2.	35' x 70'	272.22	04
3.	30' x 50'	166.67	69
3.	18' x 45'	90.00	49
	TOTAL NO OF PLOTS		129

PROPOSED LAYOUT BOUNDARY

PLOTS MORTGAGED TO VUDA
PLOT NOs: 17 To 29 & 46 To 52 Total No-20
Extent: Acs. 0.77 cts.

RAIN WATER FLOW DRAIN

OWNER SIGNATURE

(V. RAVI KUMAR)
VUDA LICENCED SURVEYOR
Regd. No. 127/2015-18
VUDA Visakhapatnam
Mobile No. 9704308164
LICENSED SURVEYOR

SCALE :- 1" : 66'

FILE R.C.No :- 3060/2016/L8

L.P.No :- 5/2017

N
W E
S

A.D.M 28/10/16 J.P.O 28/11/16 CHIEF URBAN PLANNER

29/12/16 ASST PLANNING OFFICER VICE-CHAIRMAN

VISAKHAPATNAM URBAN DEVELOPMENT AUTHORITY