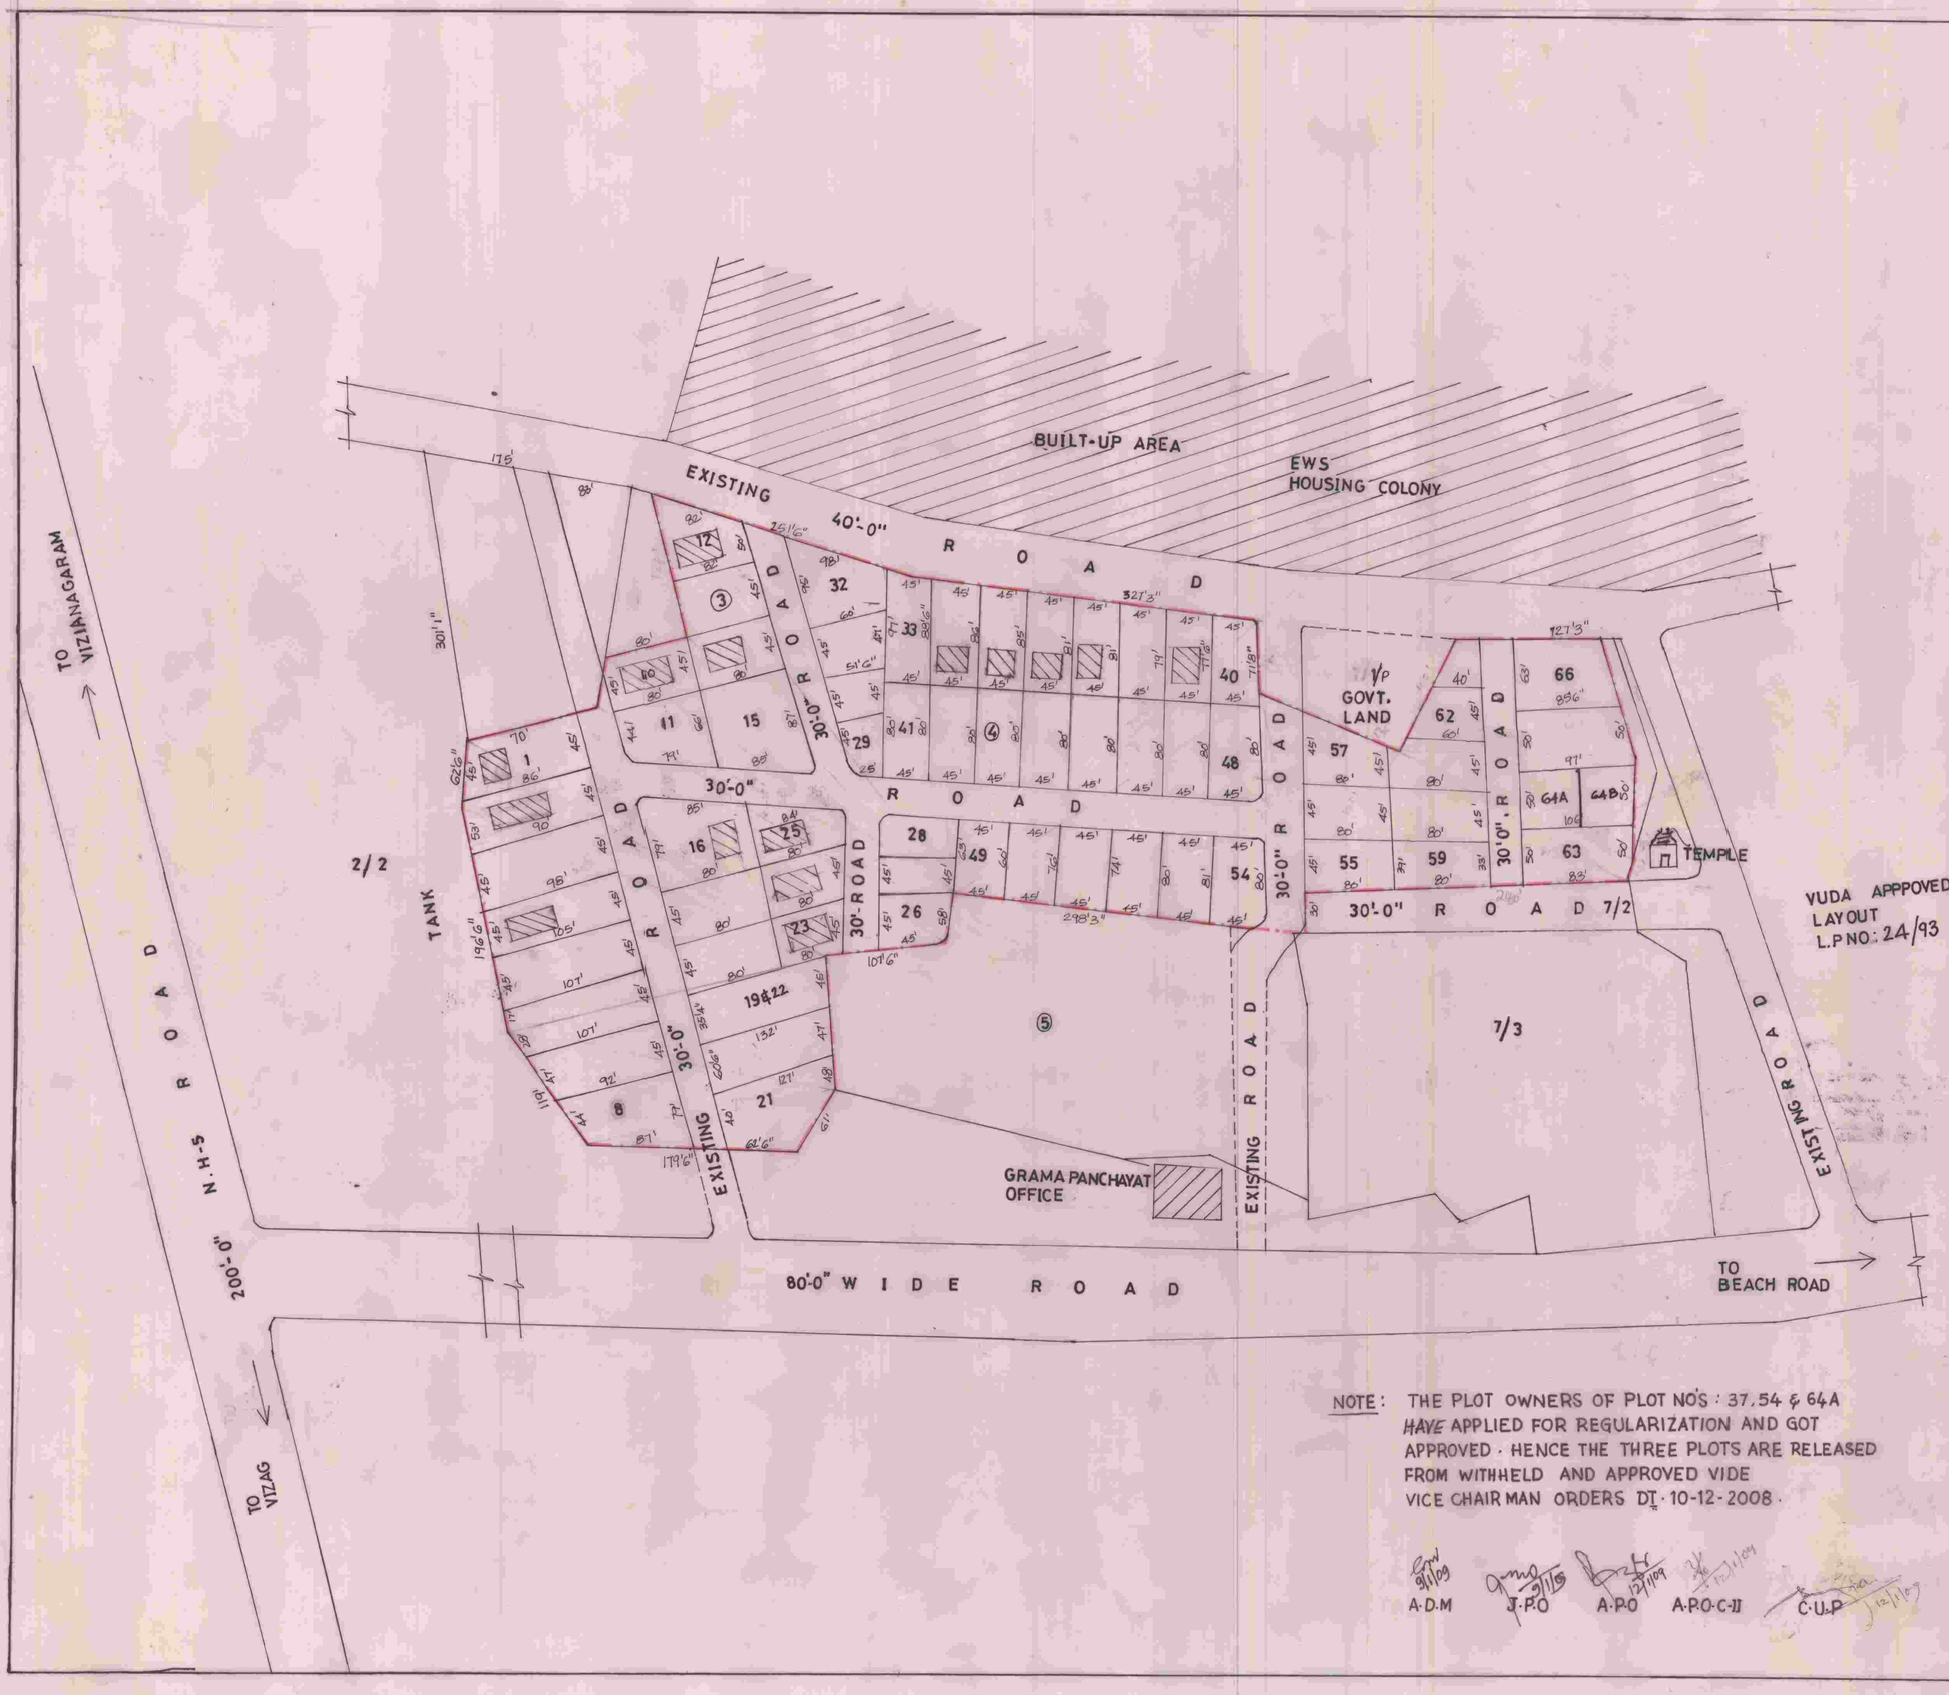

NOTE: THE PLOT OWNERS OF PLOT NO'S : 37, 54 & 64A HAVE APPLIED FOR REGULARIZATION AND GOT APPROVED. HENCE THE THREE PLOTS ARE RELEASED FROM WITHHELD AND APPROVED VIDE VICE CHAIRMAN ORDERS DT. 10-12-2008.

A.D.M | J.P.O | A.P.O | A.P.O.C-II | C.U.P

PROPOSED REGULARISATION OF LAYOUT IN S.NO. 3,4 & 7/1 OF YENDADA VILLAGE, CHINIGADILI (M), VISAKHAPATNAM DISTRICT.

LAND-USE ANALYSIS

S.NO.	DESCRIPTION	EXTENT IN ACS-CTS	PERCENTAGE
1	PLOTTED AREA	5.70	82.73
2	ROADS AREA	1 19	17.27
3	OPEN SPACE	-	-
	TOTAL EXTENT	6.89	100.00

TOTAL NO. OF PLOTS : 63 NOS

AVERAGE PLOT SIZE : 45'x80'

NOTE: THE OWNERS OF PLOT NOS. 37, 54 & 64A DID NOT APPLY FOR REGULARISATION, HENCE THE THREE PLOTS ARE WITH HELD FROM APPROVAL.

EXISTING BUILDINGS

LAYOUT BOUNDARY

PRESIDENT
Hony. Secretary
SIGNATURE OF OWNER

CH. GOVINDA RAJU
B.Sc., B.E., (C.E.)
Licenced Surveyor, No.
Phone: 562795 (R)
LICENSED SURVEYOR

SCALE 1"=66'0"
FILE R.C NO. 325/05/L2
L.P.NO:- 51/2008
(B.L.P 01/2007)

N

D. Satyanarayana. 9/9/05
A.D.M

CHIEF URBAN PLANNER

M.V.S Reddy 9/9/05
ASST. PLANNING OFFICER

12/9/05
PLANNING OFFICER

VICE CHAIRMAN

VISAKHAPATNAM URBAN DEVELOPMENT AUTHORITY