
Survey NO.	As per the Deed Extent in Acs.	As per the Applied Extent in Acs.
129/1p	5.63	5.63
129/2p	0.37	0.37
130/4p	0.30	0.30
TOTAL ACS. :	6.30	6.30

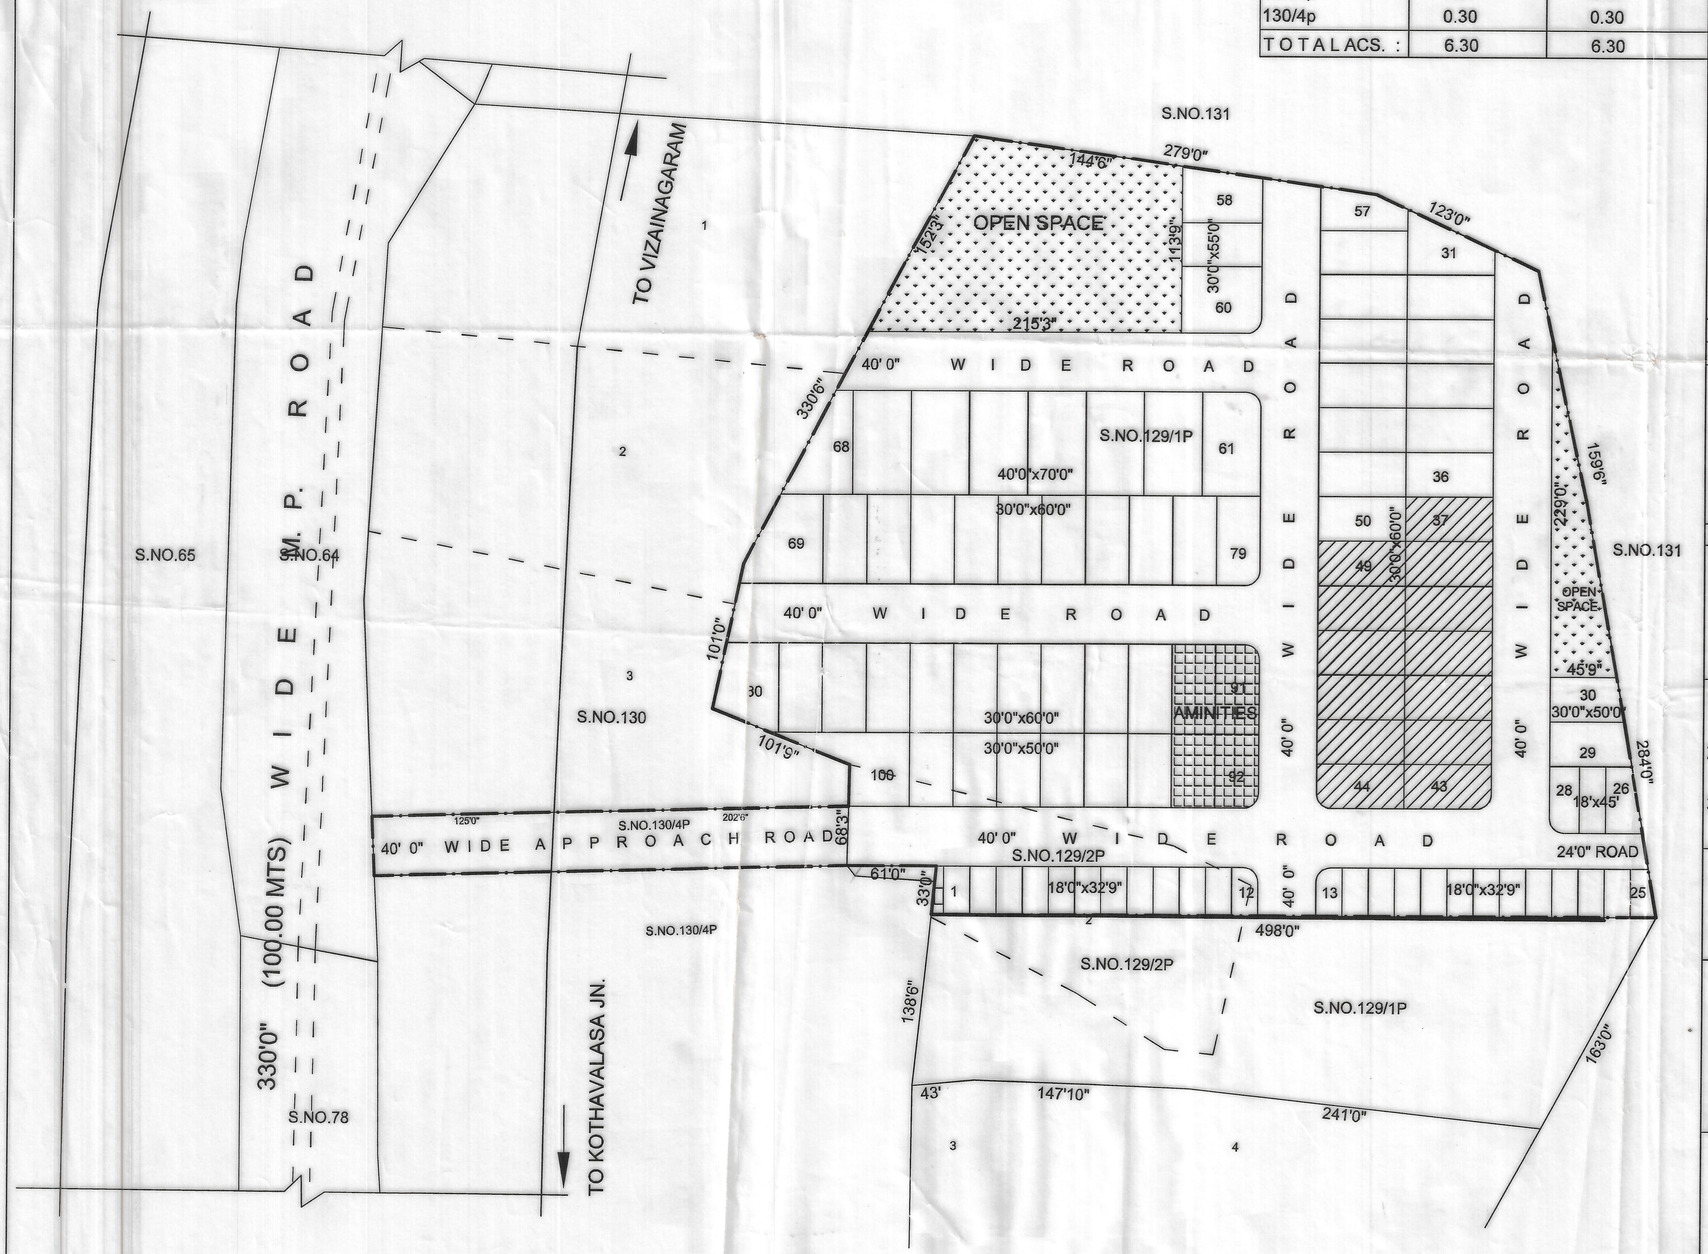

PROPOSED LAY-OUT PLAN IN S.NOS.129/1P, 129/2p;130/4p OF ARDHANAPALEM (V) KOTHAVALASA MANDAL, VIZAINAGARAM-DIST. BELONGS TO SRI.M.VARMA RAJU & 5 OTHER'S.

PROP.SITE IN S.NO.129/1P&2P & 130/4P EXTENT OF ACS.6.30 CENTS.

LANDUSE ANALYSIS :

SL.NO.	DESCRIPTION	EXTENT IN ACS.	PERCENTAGE
1.	PLOTTED AREA (Including 3% of Aminities area)	ACS. 3.54	56.19 %
2.	ROADS AREA	ACS. 2.12	33.65 %
3.	OPEN SPACE AREA	ACS. 0.64	10.16 %
TOTAL EXTENT:		ACS. 6.30	100.00 %

SL.NO.	PLOT SIZES	EXTENT Sq.yds.	NO.OF PLOTS
1.	40' 0" X 70' 0"	311.11	08 Nos.
2.	30' 0" X 60' 0"	200.00	50 Nos.
3.	30' 0" X 55' 0"	183.33	03 Nos.
4.	30' 0" X 50' 0"	166.66	11 Nos.
5.	18' 0" X 45' 0"	90.00	03 Nos.
6.	18' 0" X 32' 9"	65.50	25 Nos.
TOTAL NO. OF PLOTS:			100 Nos.

PROP.LAY-OUT BOUNDARY

PLOTS MORTGAGED TO V.U.D.A.
PLOT NOS. From 37 to 49 (13Nos).
EXTENT : ACS.0.54 CENTS.

1. M Varma Raju 4. [illegible]
2. M.S.R. Lakshmi 5. [illegible]
3. M. Sreelakshmi 6. Ch Ruchitha

OWNER SIGN.

T.S. GOPAL
LicensedCivil Engineer
Regd No: 049/2013
Urban Development Authority
VISAKHAPATNAM
Mob:9963816766, 2528082(R)

LICENSED SURVEYOR.

SCALE : 1"= 66'-0"

L.P.NO : 53/2015

RC.NO : 269/2015/L8

N

W E

S

A.D.M. 5/5/15

CHIFE URBAN PLANNER. 8/5/15

PLANNING OFFICER.

VICE-CHAIRMAN. 13/5/15

VISAKHAPATNAM URBAN DEVELOPMENT AUTHORITY.