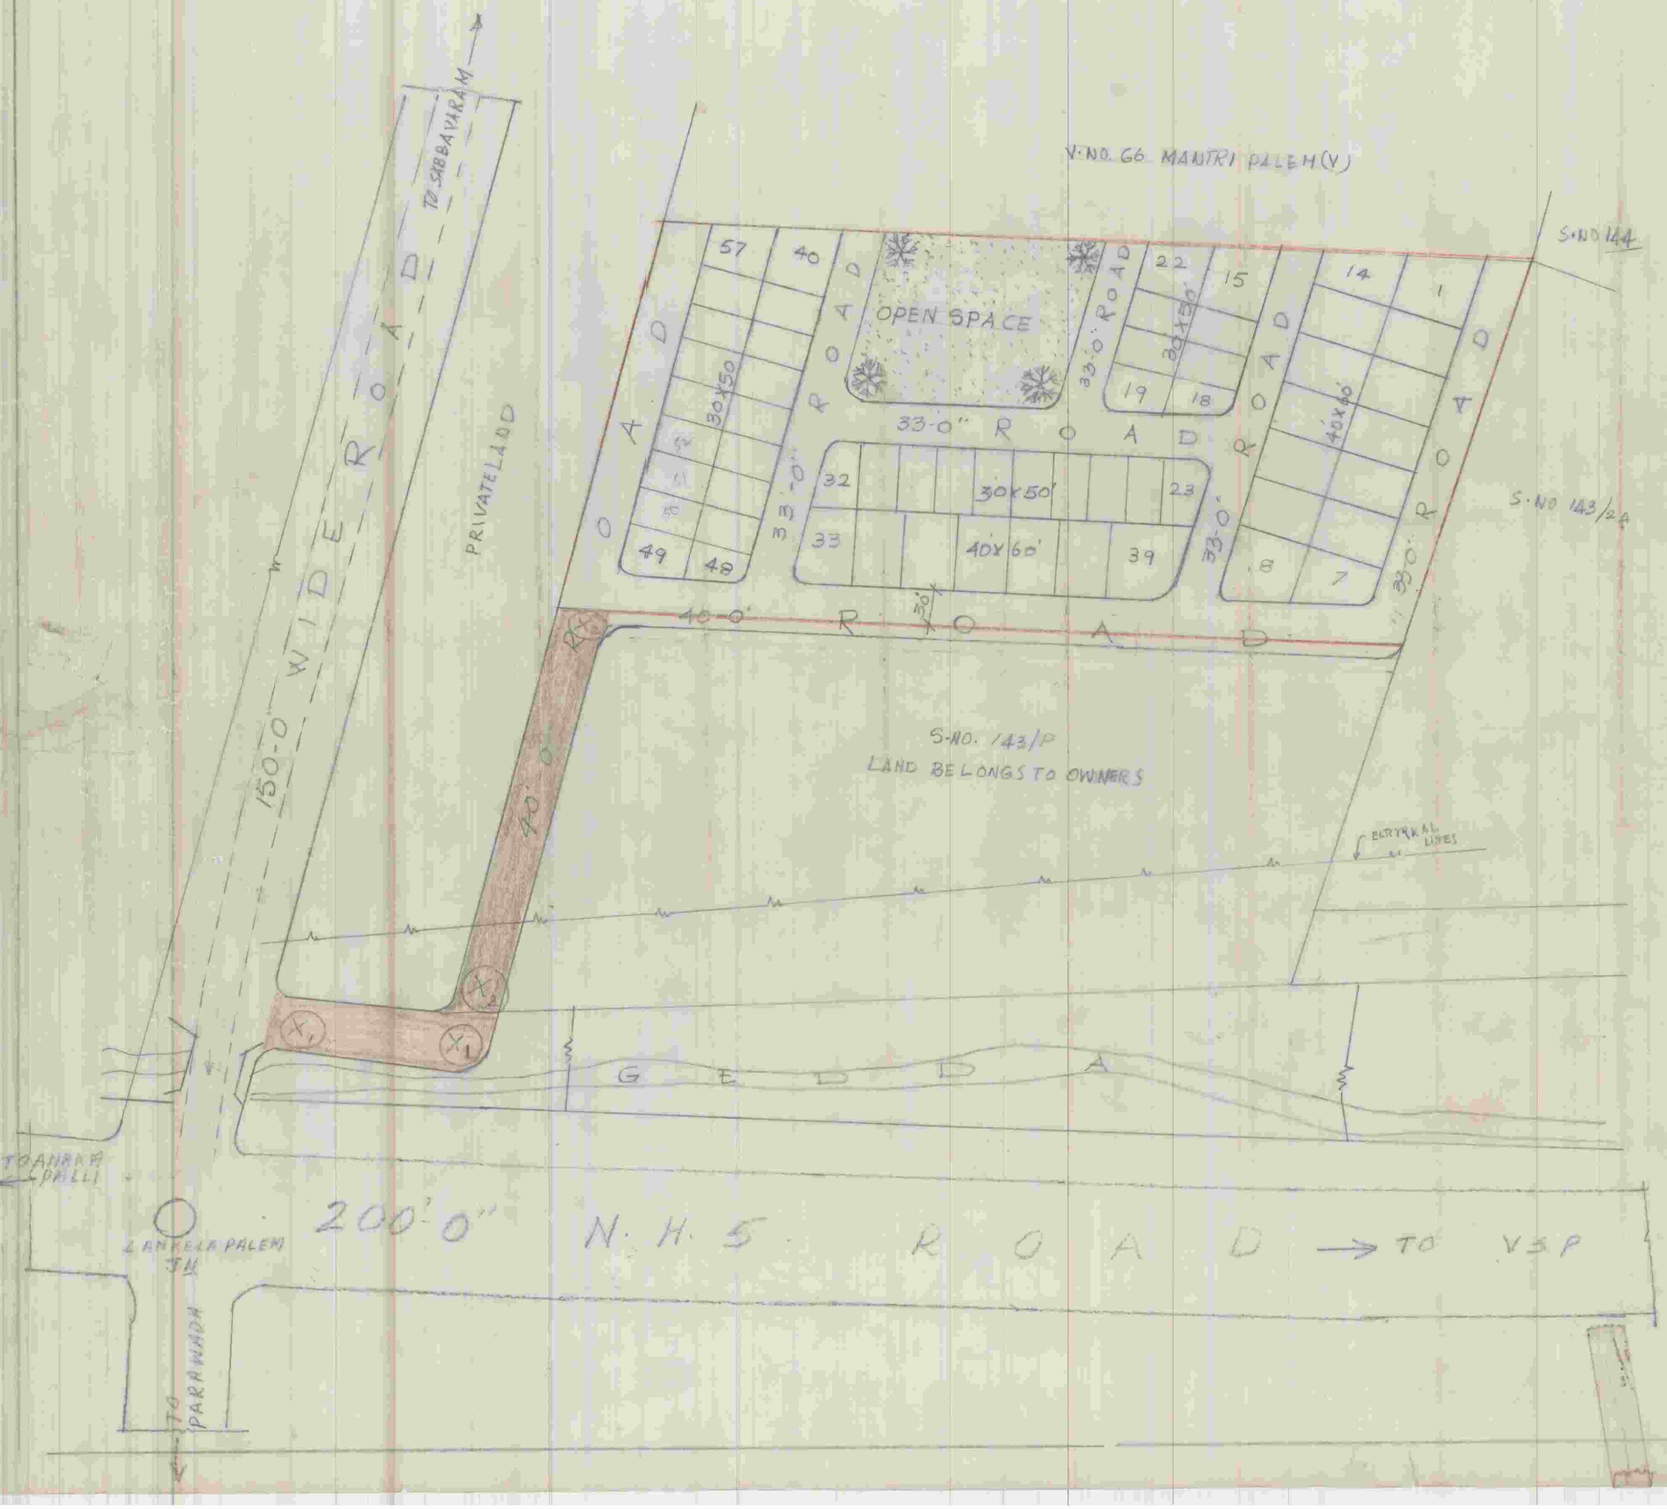

PROPOSED LAYOUT IN S.NO 143/2A OF LANKELAPALEM VILLAGE PARAWADA MADAL VISAKHAPATNAM BELONGS TO SRI. LAKSHMI NRISIMHA G.P.A HOLDER SRI A.SEETHARAMA RAJU

LAND USE ANALYSIS

S.L.NO.	DESCRIPTION	EXTENT AC-CT	PERCENTAGE
1.	PLOTTED AREA	2.83	56.60
2.	ROADS AREA	1.67	33.40
3.	OPEN SPACE AREA	0.50	10.00
	TOTAL EXTENT OF LAY-OUT	5.00	100.00

LAY-OUT BOUNDARY

SL.NO.	SIZE OF PLOTS	NO OF PLOTS
1.	30-0" X 50-0"	36. NOS
2.	40-0" X 60-0"	21 NOS.
	TOTAL NO OF PLOTS	57 NOS.

NOTE :- $X_1 X_1$ THE APPLICANT HAS TO FORM 40'0" APPROACH ROAD AS PER COLLECTORS PROCEEDINGS

$X_2 X_2$:- THE APPLICANT HAS TO FORM THE 40'0" IN THE ALLOTED VACANT LAND FOR LAYOUT APPROACH.

SCALE 1" = 66.0"

FILE: RC NO. 459/93 G1

L.P. NO. 54/04

(B.L.P NO: 20/93)

A.D.M

JUNIOR PLANNING OFFICER

PLANNING OFFICER

CHIEF PLANNING OFFICER

VICE CHAIRMAN

VISAKHAPATNAM URBAN DEVELOPMENT AUTHORITY