


| AREA STATEMENT | |
|---|---|
| SURVEY NO | EXTENT |
| SUB DIV | In Ac.0.00 Cts |
| 24/2 | 1.41 |
| 24/4 | 2.94 |
| 24/5 | 0.20 |
| 24/6 | 3.91 |
| 24/7 | 0.32 |
| 24/8 | 0.33 |
| 24/9 | 0.22 |
| 24/10 | 0.01 |
| 25/1 | 5.74 |
| 25/3 | 0.15 |
| 25/4 | 0.14 |
| 25/5 | 0.13 |
| 25/8 | 0.17 |
| TOTAL | 15.67 |

Note: The EWS PLOT NO:142 & PLOT NO:81 TO BE DELEATED.

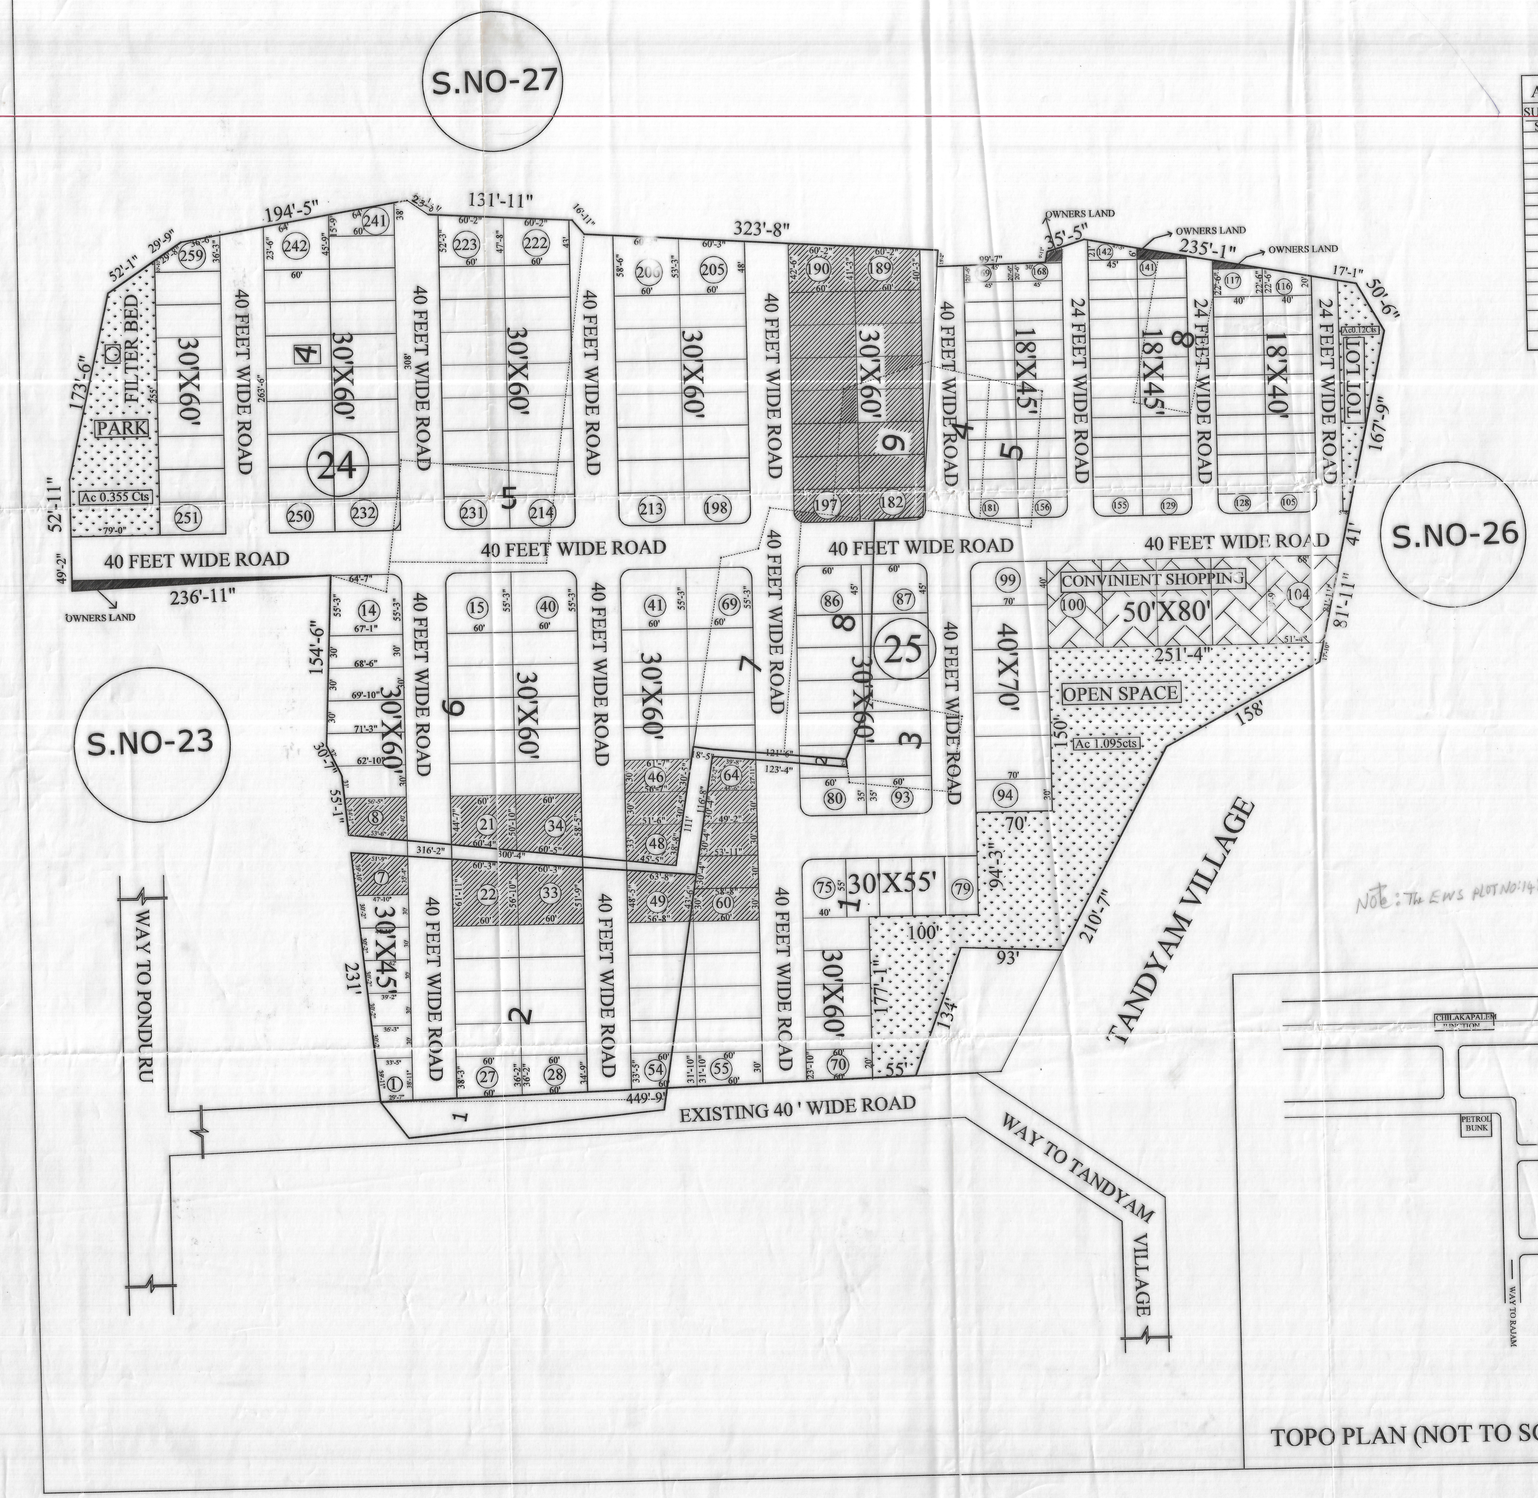


TOPO PLAN (NOT TO SCALE)

## LAY OUT PLAN SHOWING IN SURVEY No's. 24P AND 25P.OF LAKSHMAM PETA VILLAGE, PONDURU MANDALAM, SRIKAKULAM DISTRICT.

BELONGS TO : M/S ADHITYA DEVELOPERS

### LAND USE ANALASIS :
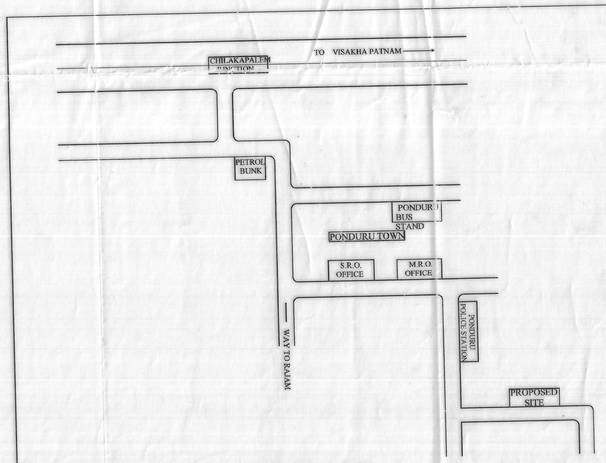
| S.NO | LAND USED FOR | EXTENT IN ACRS | PRRCENTAGE |
|---|---|---|---|
| 1. | PLOTED AREA | 9.34 | 59.60 % |
| 2. | E.W.S. AREA | 1.44 (15.42% ON 9.34) | |
| 3. | COMM. AREA | 0.48 (5.14 % ON 9.34) | |
| 4. | | | |
| 5. | ROADS AREA | 4.76 | 30.39 % |
| 6. | OPEN SPACE AREA | 1.57 | 10.01 % |
| | TOTAL AREA | 15.67 | 100.00 % |

### PLOTING DETAILS :

| S.NO | SIZE OF THE PLOT | AREA OF THE PLOT | NO OF PLOTS |
|---|---|---|---|
| 1 | 50' X 80' | 444.44 Sq/yds. | 5 |
| 2 | 40' X 70' | 311.11 Sq/yds. | 6 |
| 3 | 30' X 60' | 200.00 Sq/yds. | 159 |
| 4 | 30' X 55' | 183.33 Sq/yds. | 5 |
| 5 | 30'X 45' | 150.00 Sq/yds | 7 |
| 6 | 18'X45' | 90.00 Sq/yds | 53 |
| 7 | 18'X40' | 80.00 Sq/yds | 24 |
| | | TOTAL PLOTS | 259 |

REFERENCE:-

FILE R.C.NO:- 5231/2013/L9
L.P.NO:- 54/2015

BOUNDARY OF THE LAYOUT

BOUNDARY OF SURVEY NO.

BOUNDARY OF SUBDIVISION

PLOTS MORTAGED TO VUDA

PLOT NO'S.-7,8,21,22,33,34,46 TO 49,60 TO 64, 182 TO 197 ( 31 No'S )

EXTENT IN-Acrs. - Ac 1.40 Cts

SCALE 1" = 66'

E N S W

S. SR

SIGNATURE OF THE OWNER

R.V.S. Kishore
R.V.S.KISHORE
B.Tech, M.B.A, M.I.E
Licensed Civil Engineer
Regd No. 66/2013-16
Visakhapatnam Urban Development Authority
Cell: 9849672399, 7793922111

SIGNATUR OF THE LICENCED CIVIL ENGINEER

31/3/15

ASST.PLANNING OFFICER

K. Rama Rao 21/3/15
S/D.MAN

16/4/15

CHIEF URBAN PLANNER

V. Narasayanna 23/3/15
Jr.PLANNING OFFICER

16/4/15

VICE CHAIRMAN

URBAN DEVELOPMENT AUTHORITY
VISAKHAPATNAM