
Survey NO.	As per the Docu. Extent in Acs.	As per the Applied Extent in Acs.
15/23p	0.02500	0.02500
16/3p	0.05500	0.05500
16/4p	0.01838	0.01838
16/10p	0.07500	0.07500
16/14p	0.02000	0.02000
16/15p	0.03100	0.03100
16/16p	0.03250	0.03250
16/17p	0.03847	0.03847
16/18p	0.06000	0.06000
17/1	2.36000	2.36000
17/2	3.15000	3.15000
18/2	0.23000	0.23000
TOTAL ACS. :	6.10000	6.10000

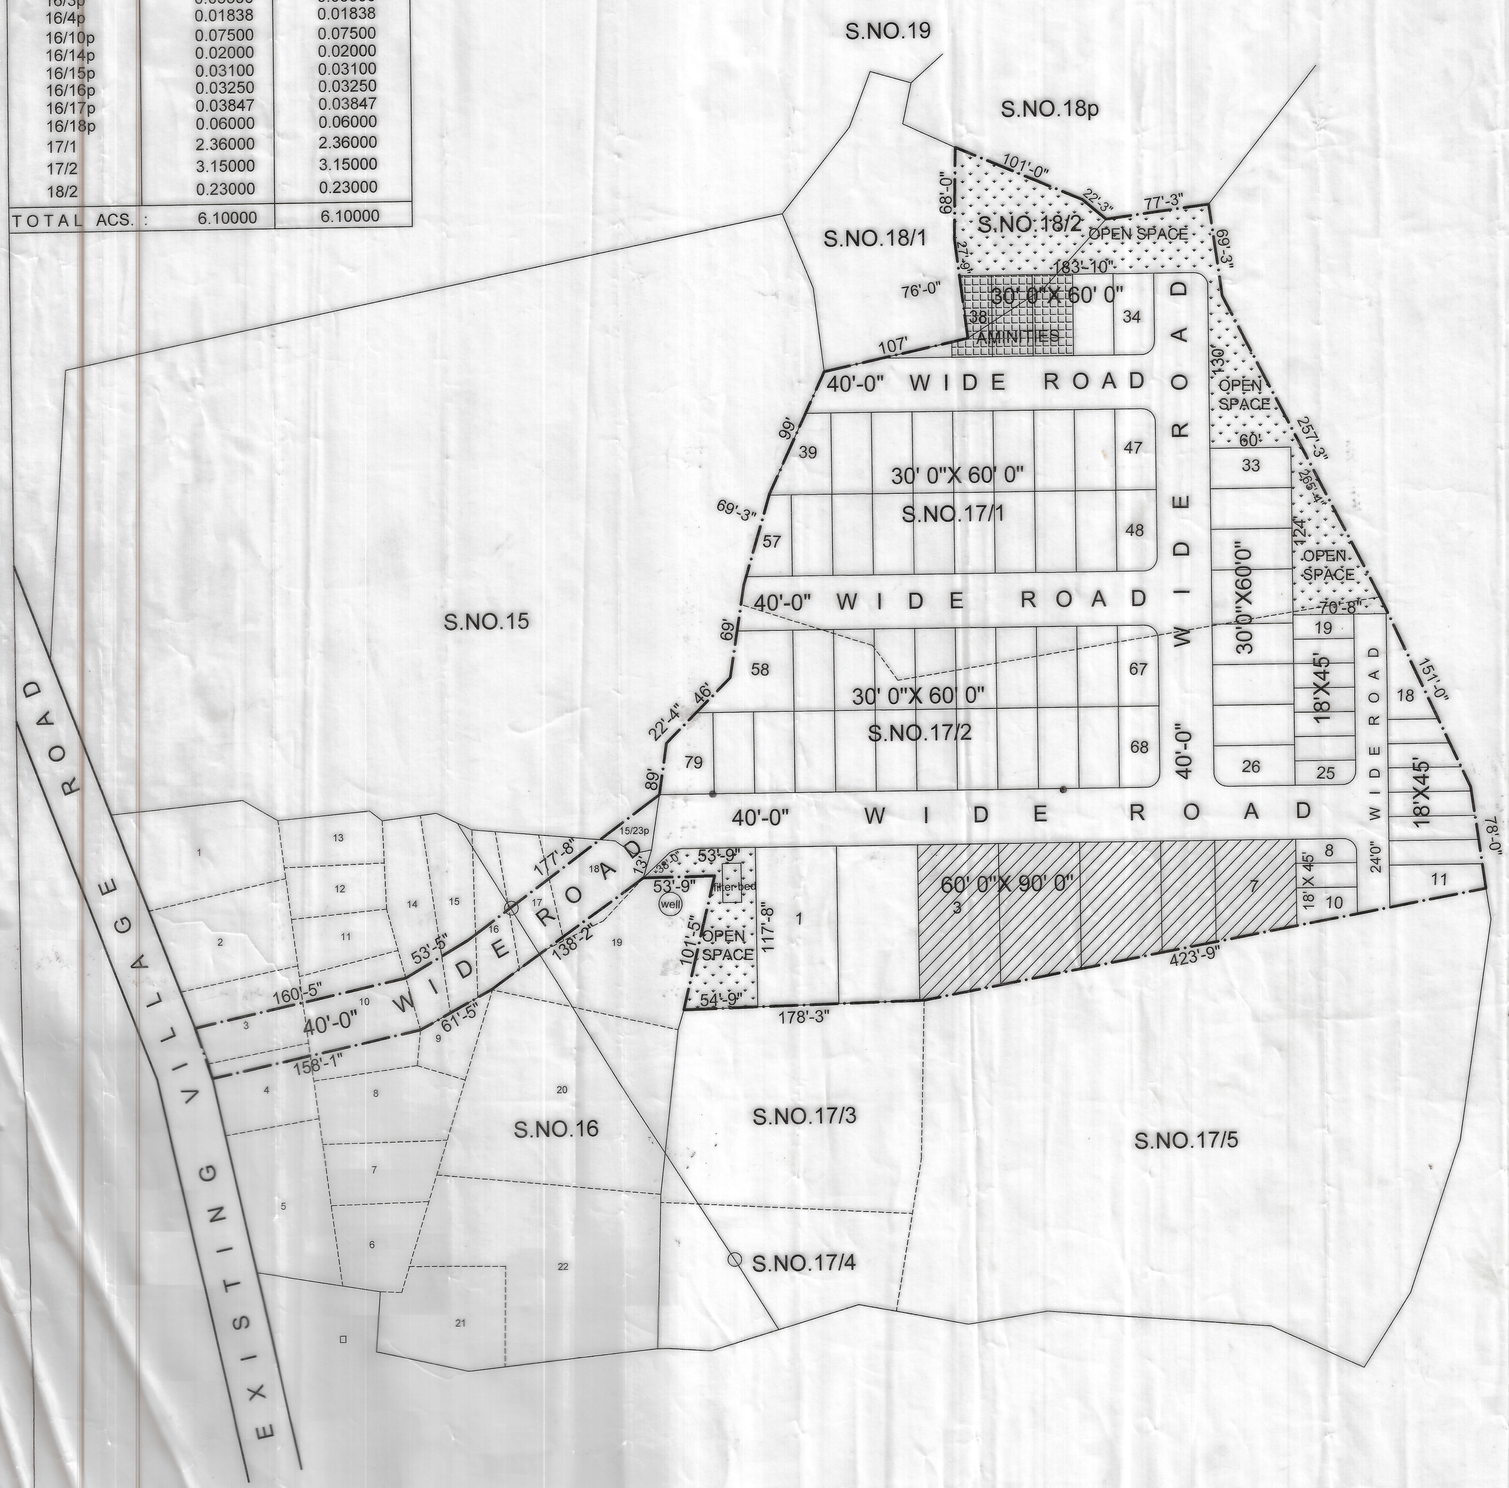

PROP. LAY-OUT PLAN IN S.Nos.15/23p,16/3p,4p, 10p,14p to18p,17/1 & 2,18/2 OF GURRAMPALEM (V), PENDURTHI(M) VISAKHAPATNAM DISTRICT

Belongs to:- M/S.SRI.BALAJI DEVELOPERS

LAND USE ANALYSIS :-

SL.NO.	DESCRIPTION	EXTENT Acs.-cts.	PERCENTAGE
1.	PLOTTED AREA (Including 3% of Aminities area)	3-57	58.52 %
2.	ROADS AREA	1-91	31.32 %
3.	OPEN SPACE	0-62	10.16 %
	TOTAL AREA	6-10	100.00 %

PLOTS DETAIL :-

SL.NO.	PLOT SIZE	PLOT AREA in Sq. yds.	NO. OF PLOTS
1.	60' 0" X 90' 0"	600.00	07
2.	30' 0" X 60' 0"	200.00	54
3.	18' 0" X 45' 0"	90.00	18
	TOTAL NO. OF PLOTS		79

LAYOUT BOUNDARY.

PLOTS MORTGAGED TO VUDA - 05 Nos.
PLOT Nos: From 03 to 07 (05 Nos)
EXTENT: Ac.0.57 cents

For SRI BALAJI DEVELOPERS
(M. Ravi Kumar)
Managing Partner
OWNER'S SIGNATURE

T.S. GOPAL
LicensedCivil Engineer
Regd No: 049/2013
Urban Development Authority
VISAKHAPATNAM
Mob:9963816766, 2528082(R)
LICENSED SURVEYOR

SCALE : 1" = 66'-0"

FILE R.C.No: 1731/ 15 / plg./ L3

L.P.No: 56/ 2015

N E S W

V.S. Narayana 22/5/15
Arch.D' Man

Chief urban planner

D. Gurala 23/5/15
Asst. planning officer

5/6/15
VICE-CHAIRMAN

VISAKHAPATNAM URBAN DEVELOPMENT AUTHORITY