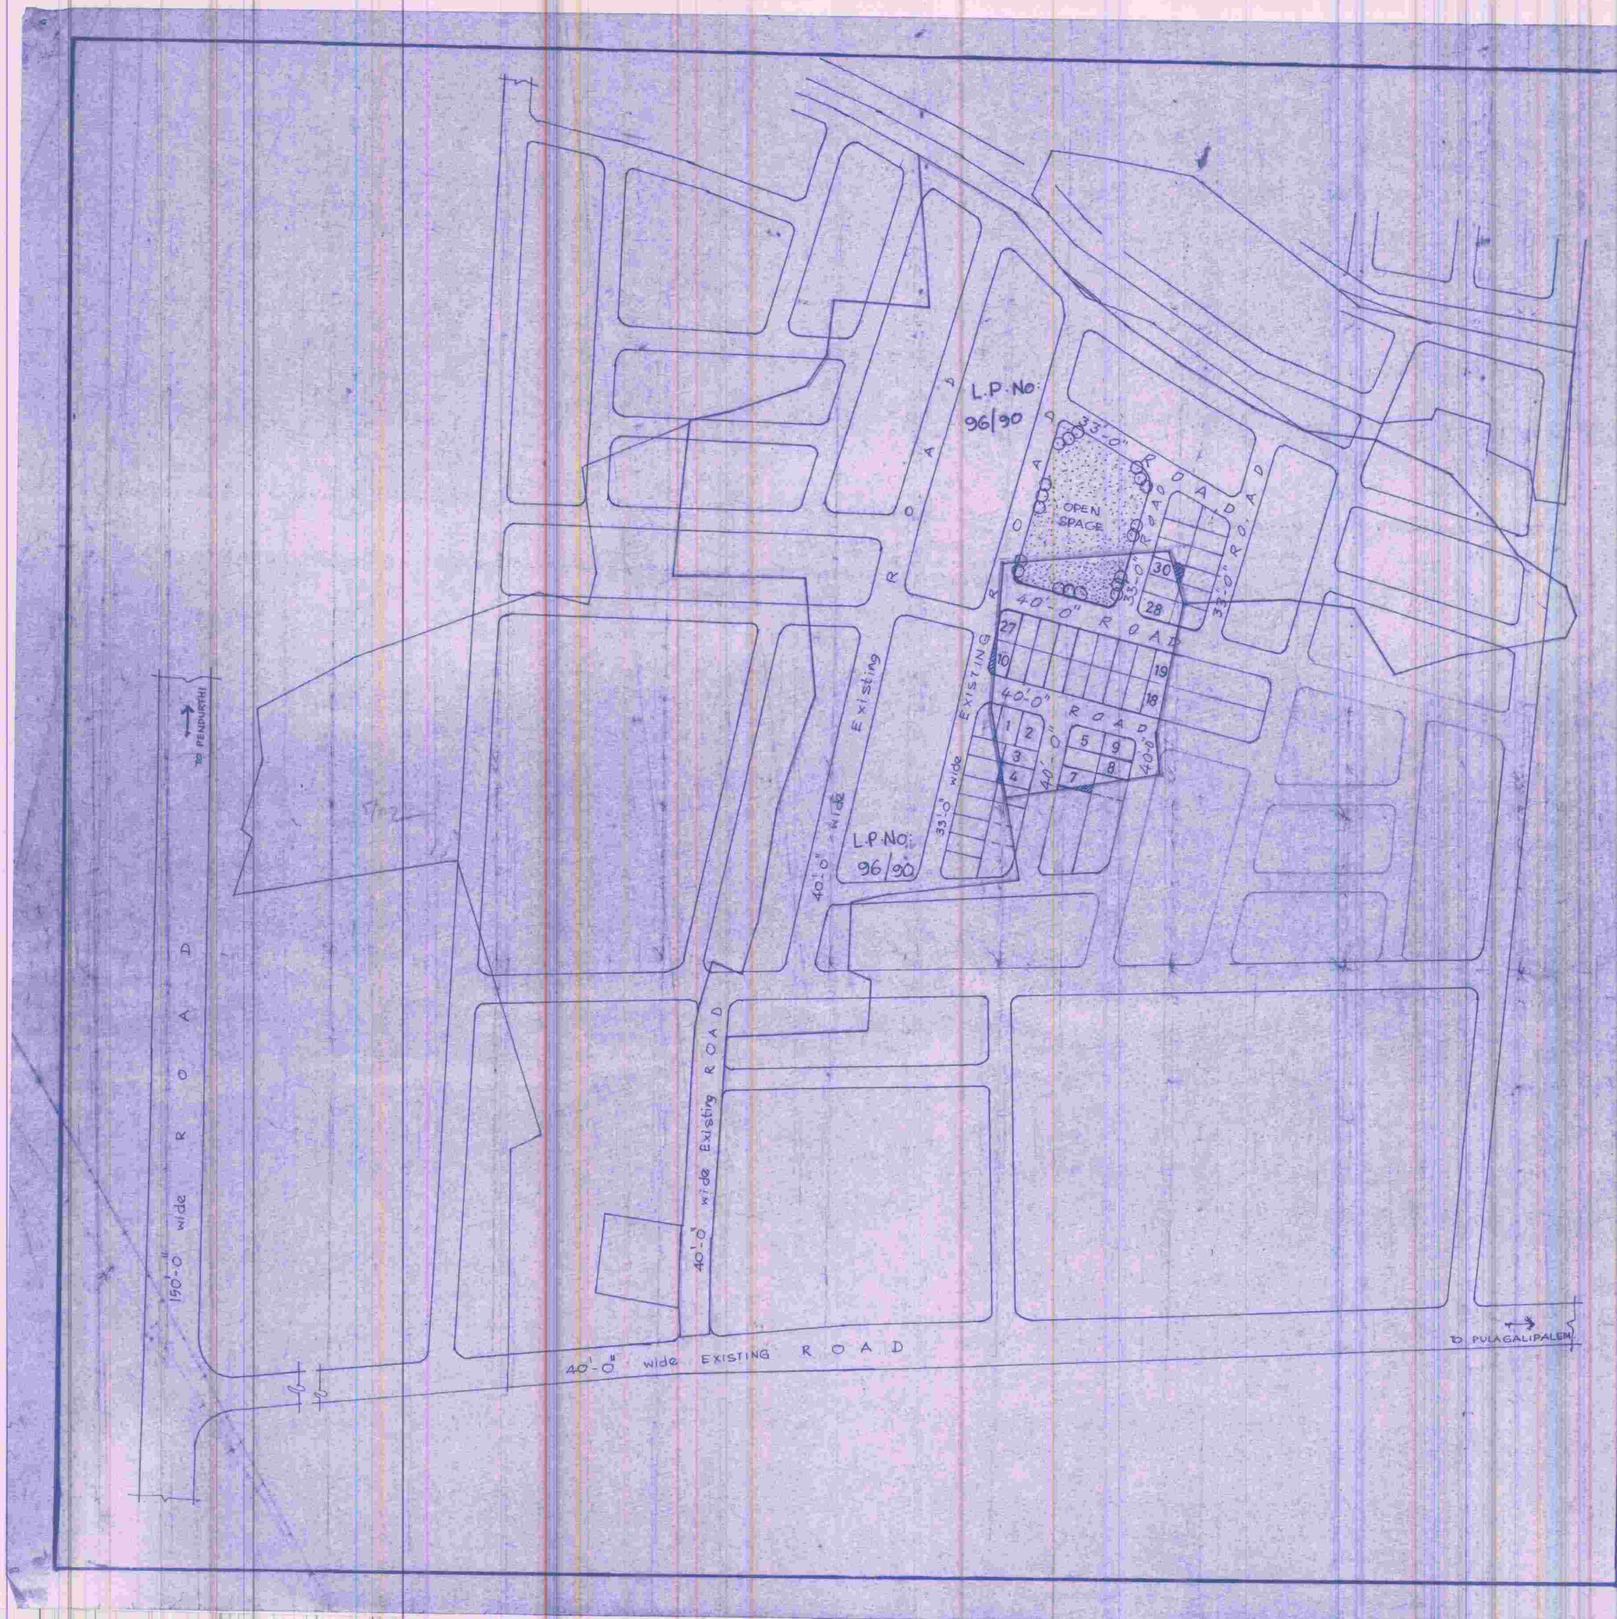

PROPOSED LAY-OUT PLAN IN S.NO: 248/1p OF PENDURTI VILLAGE AND MANDAL; VISAKHAPATNAM DISTRICT.

LAND USE ANALYSIS:

SL.NO.	DESCRIPTION	EXTENT IN Ac-Cts	PERCENTAGE
1	PLOTTED AREA	1.07	54.60
2	ROADS AREA	0.69	35.20
3	OPEN SPACE	0.20	10.20
	TOTAL	1.96	100.00

PLOTS DETAIL

SL.NO	PLOT SIZE	NO. OF PLOTS
1	30'X 50'	30
	TOTAL NO. OF PLOTS	30

PROPOSED LAY OUT BOUNDARY

THE APPLICANT HAS TO PURCHASE THE LAND FROM ADJACENT LAND OWNER TO GET FULL PLEDGED PLOTS.

SCALE: 1" = 132'-0"

FILE Rc No: 788/2001 - G2

L.P.NO: 59/04

(B.L.P No 5/02)

A.D.M. 12-2-2002

PLANNING OFFICER

12-2-2002

JUNIOR PLANNING OFFICER

CHIEF PLANNING OFFICER

A. Babu Rao 13-2-02

ASST. PLANNING OFFICER

VICE-CHAIR MAN

VISAKHAPATNAM URBAN DEVELOPMENT AUTHORITY.