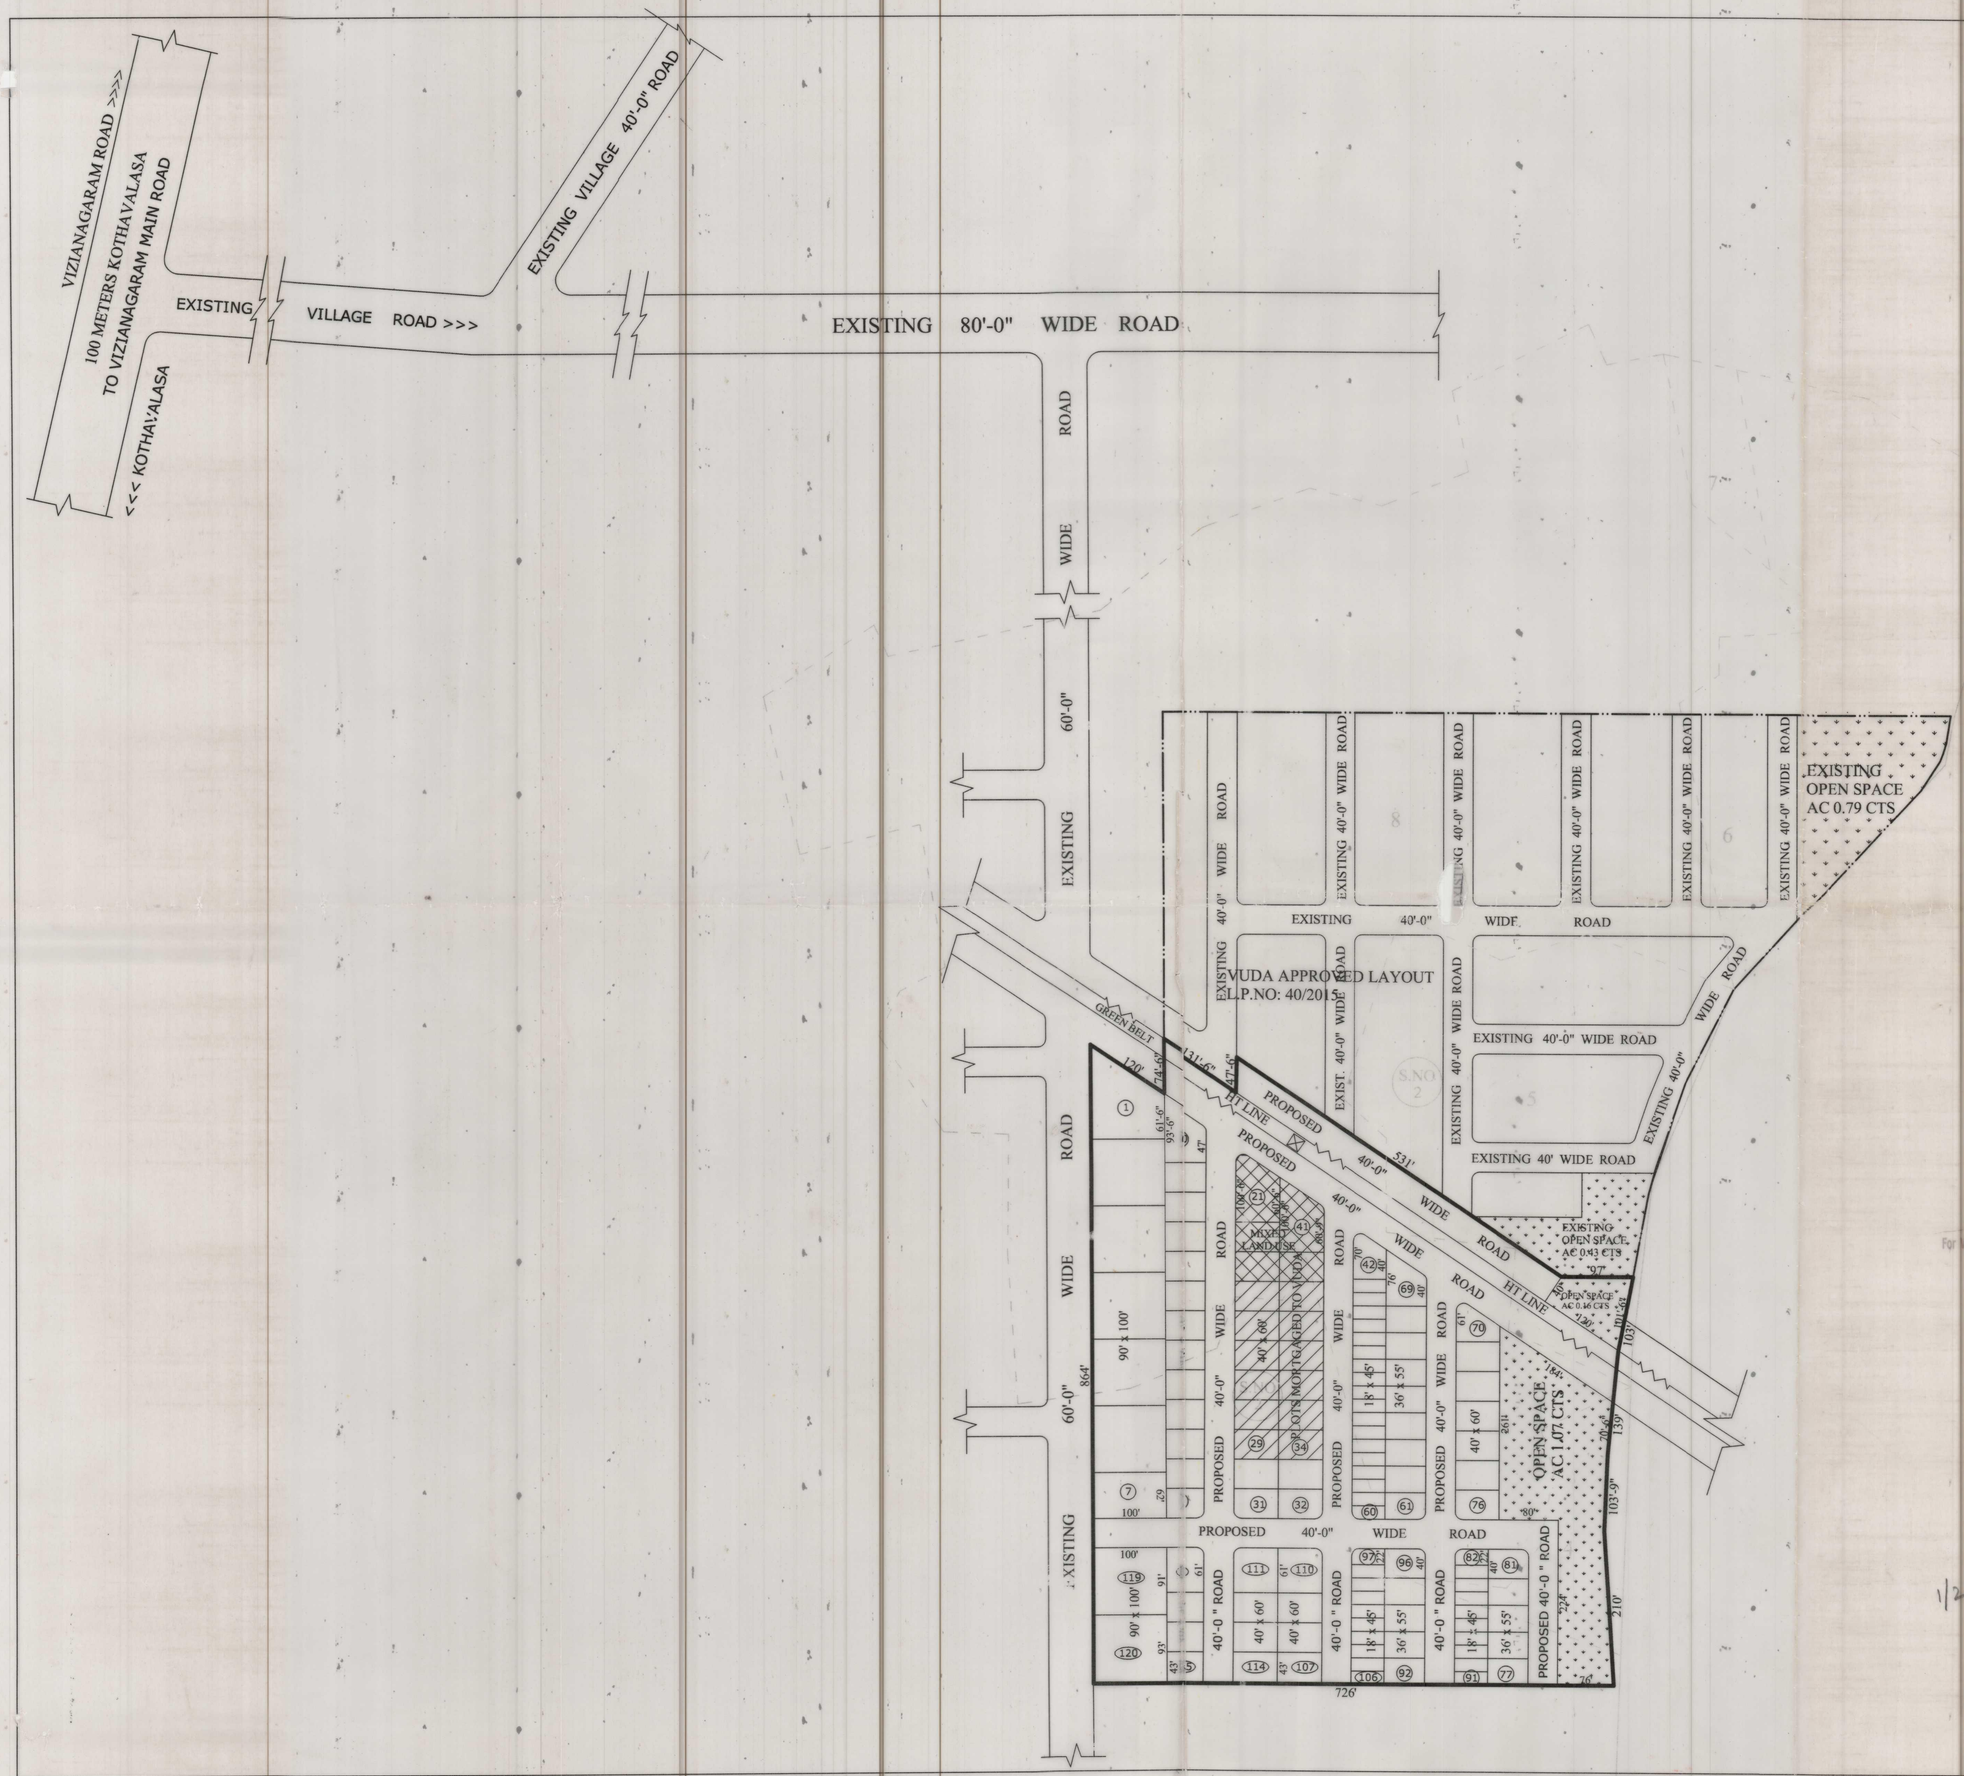

PROPOSED LAYOUT PLAN FOR ZONE - VIII
RESIDENTIAL PLOTS IN S.No: 2/4p, 2/5p, 2/8p & 2/9p
APPANNADHORAPALEM VILLAGE
H/O RELLI OF
KOTHAVALASA - MANDAL,
VIZIANAGARAM- DISTRICT.

LAND USE ANALYSIS :-

SL.NO.	DESCRIPTION	EXTENT Acs.-cts.	PERCENTAGE
1.	PLOTTED AREA	6.43	56.28 %
2.	MIXED LAND USE	0.38	
3.	ROADS AREA	4.06	33.56 %
4.	OPEN SPACE AREA	1.23	10.16 %
	TOTAL AREA	12.10	100.00 %

PLOTS DETAILS :-

SL.NO.	PLOT SIZE	PLOT AREA IN Sq Yds	NO OF PLOTS
1	90' x 100'	1000.00	09
2	40' x 70'	311.11	17
3	40' x 60'	266,66	36
4	36' x 55'	220.00	20
5	18' x 45'	90.00	38
	TOTAL NO OF PLOTS		120

LAYOUT BOUNDARY

FILE RC NO: 6906/2015/L8
L.P.NO: 59/2018

SCALE :
1" = 66'-0"

PLOTS MORTGAGED TO VUDA
PLOT NO'S: 21 to 29 & 34 to 41
NO. OF PLOTS: 17
EXTENT: AC. 1.04 CTS.

For VISAKHA VALLEY RESORTS & ESTATES PVT. LTD.
Director
OWENERS SIGN.

G. VENKATA HARISH
Licenced Civil Engineer / Surveyor
Regd.No. 207/2016-2019
Visakhapatnam Urban Development Authority
VISAKHAPATNAM.
LICENCED SURVEYOR

S/DMAN 1/2/18

DS 5/2/18
PLANNING OFFICER

JUNIOR PLANNIG OFFICER

07/02/18
CHIEF URBAN PLANNER

VICE CHAIRMAN

VISAKHAPATNAM URBAN DEVELOPMENT AUTHORITY