PLAN SHOWING THE PROPOSED REGULARISATION OF UNAUTHORISED LAY-OUT IN S.No 33/P OF RESAPUVANIPALEM VILLAGE, SETHAMMAPETA, VISAKHAPATNAM.

(Gayathrinagar layout)

LAND USE ANALYSIS


S.No	DESCRIPTION	EXTENT Acs. cts	PERCENTAGE
1.	PLOTTED AREA	1.35	75.84
2.	ROADS AREA	0.43	24.16
3.	OPEN AREA	—	-
	TOTAL	1.78	100.00

LAY OUT BOUNDARY : ——

PLOT SIZE : 40'-0" x 60'-0"

TOTAL No OF PLOTS : 25

DENSITY :

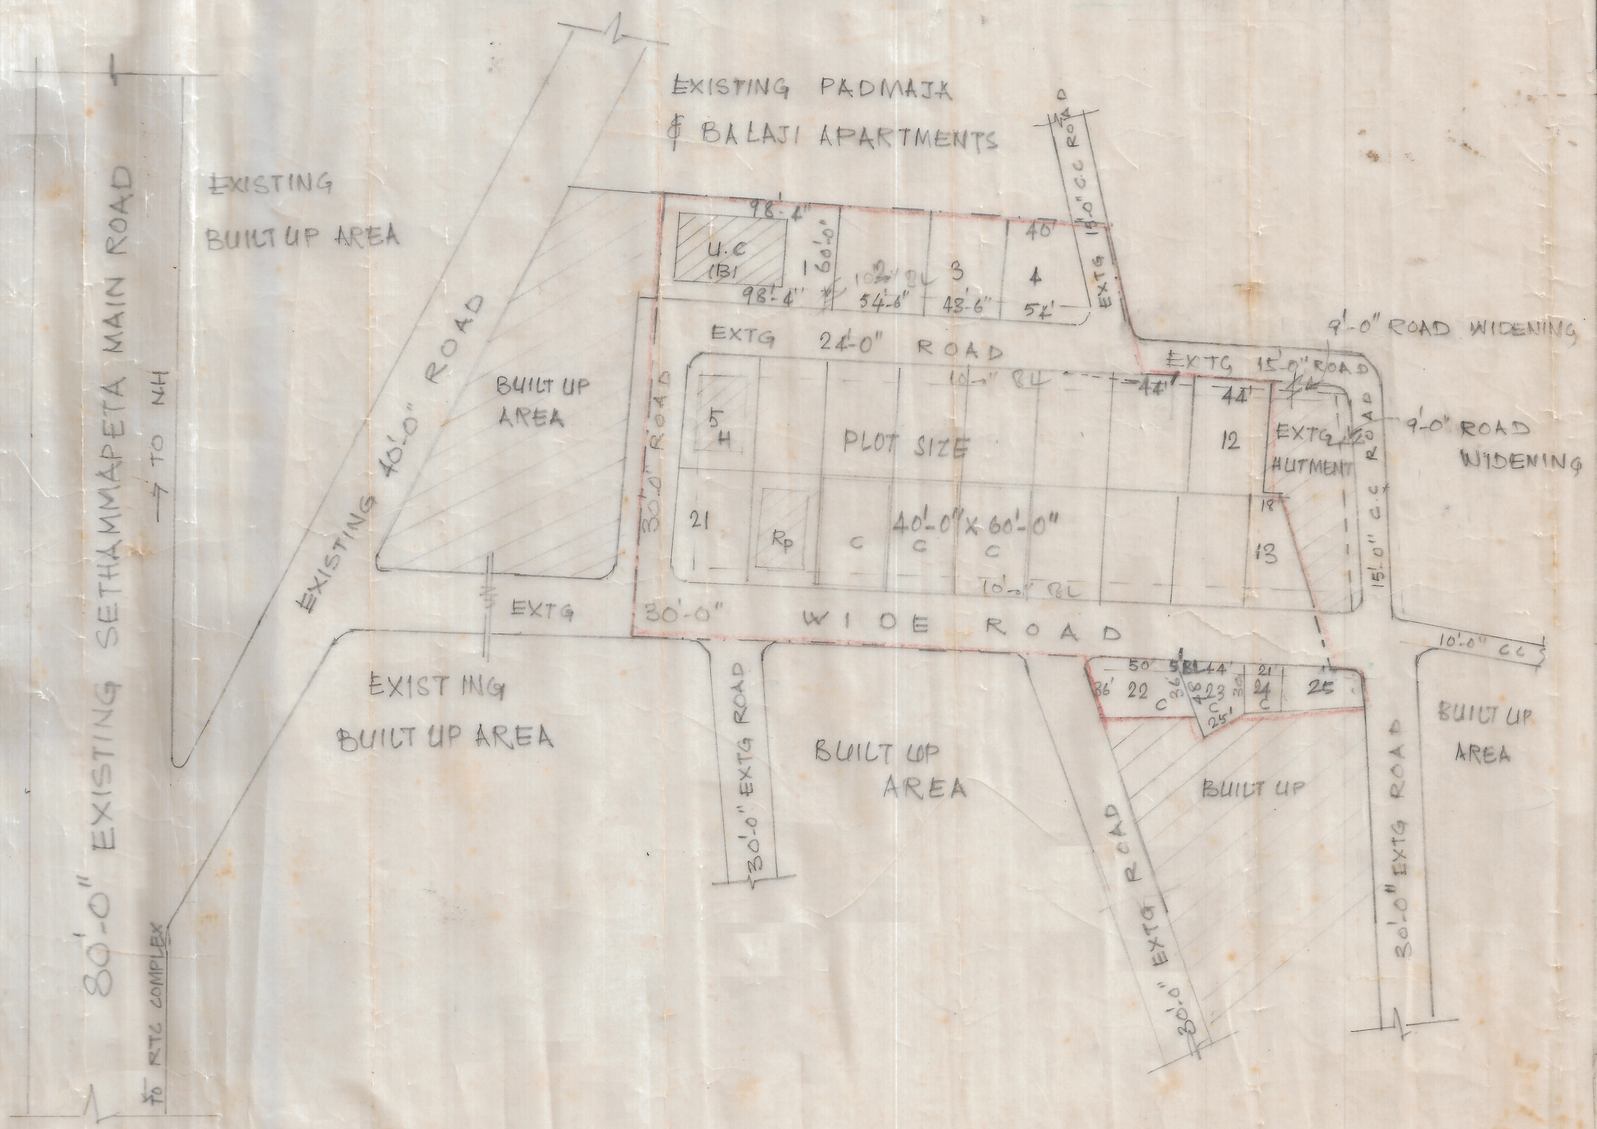

Scale
1" = 66'-0"

NORTH

FILE RC No 431/91 HZ
LP. No 6/91

SURVEYOR/D'MAN 22.2.91

JUNIOR PLANNING OFFICER 2-2-91

CHIEF PLANNING OFFICER

ASST PLANNING OFFICER

VICE CHAIRMAN 7/3

URBAN DEVELOPMENT AUTHORITY
VISAKHAPATNAM.