REVISED LAY OUT FOR S. NO. 117/2 OF SANGIVALASA VILLAGE BHEEMUNIPATNAM MUNICIPALITY

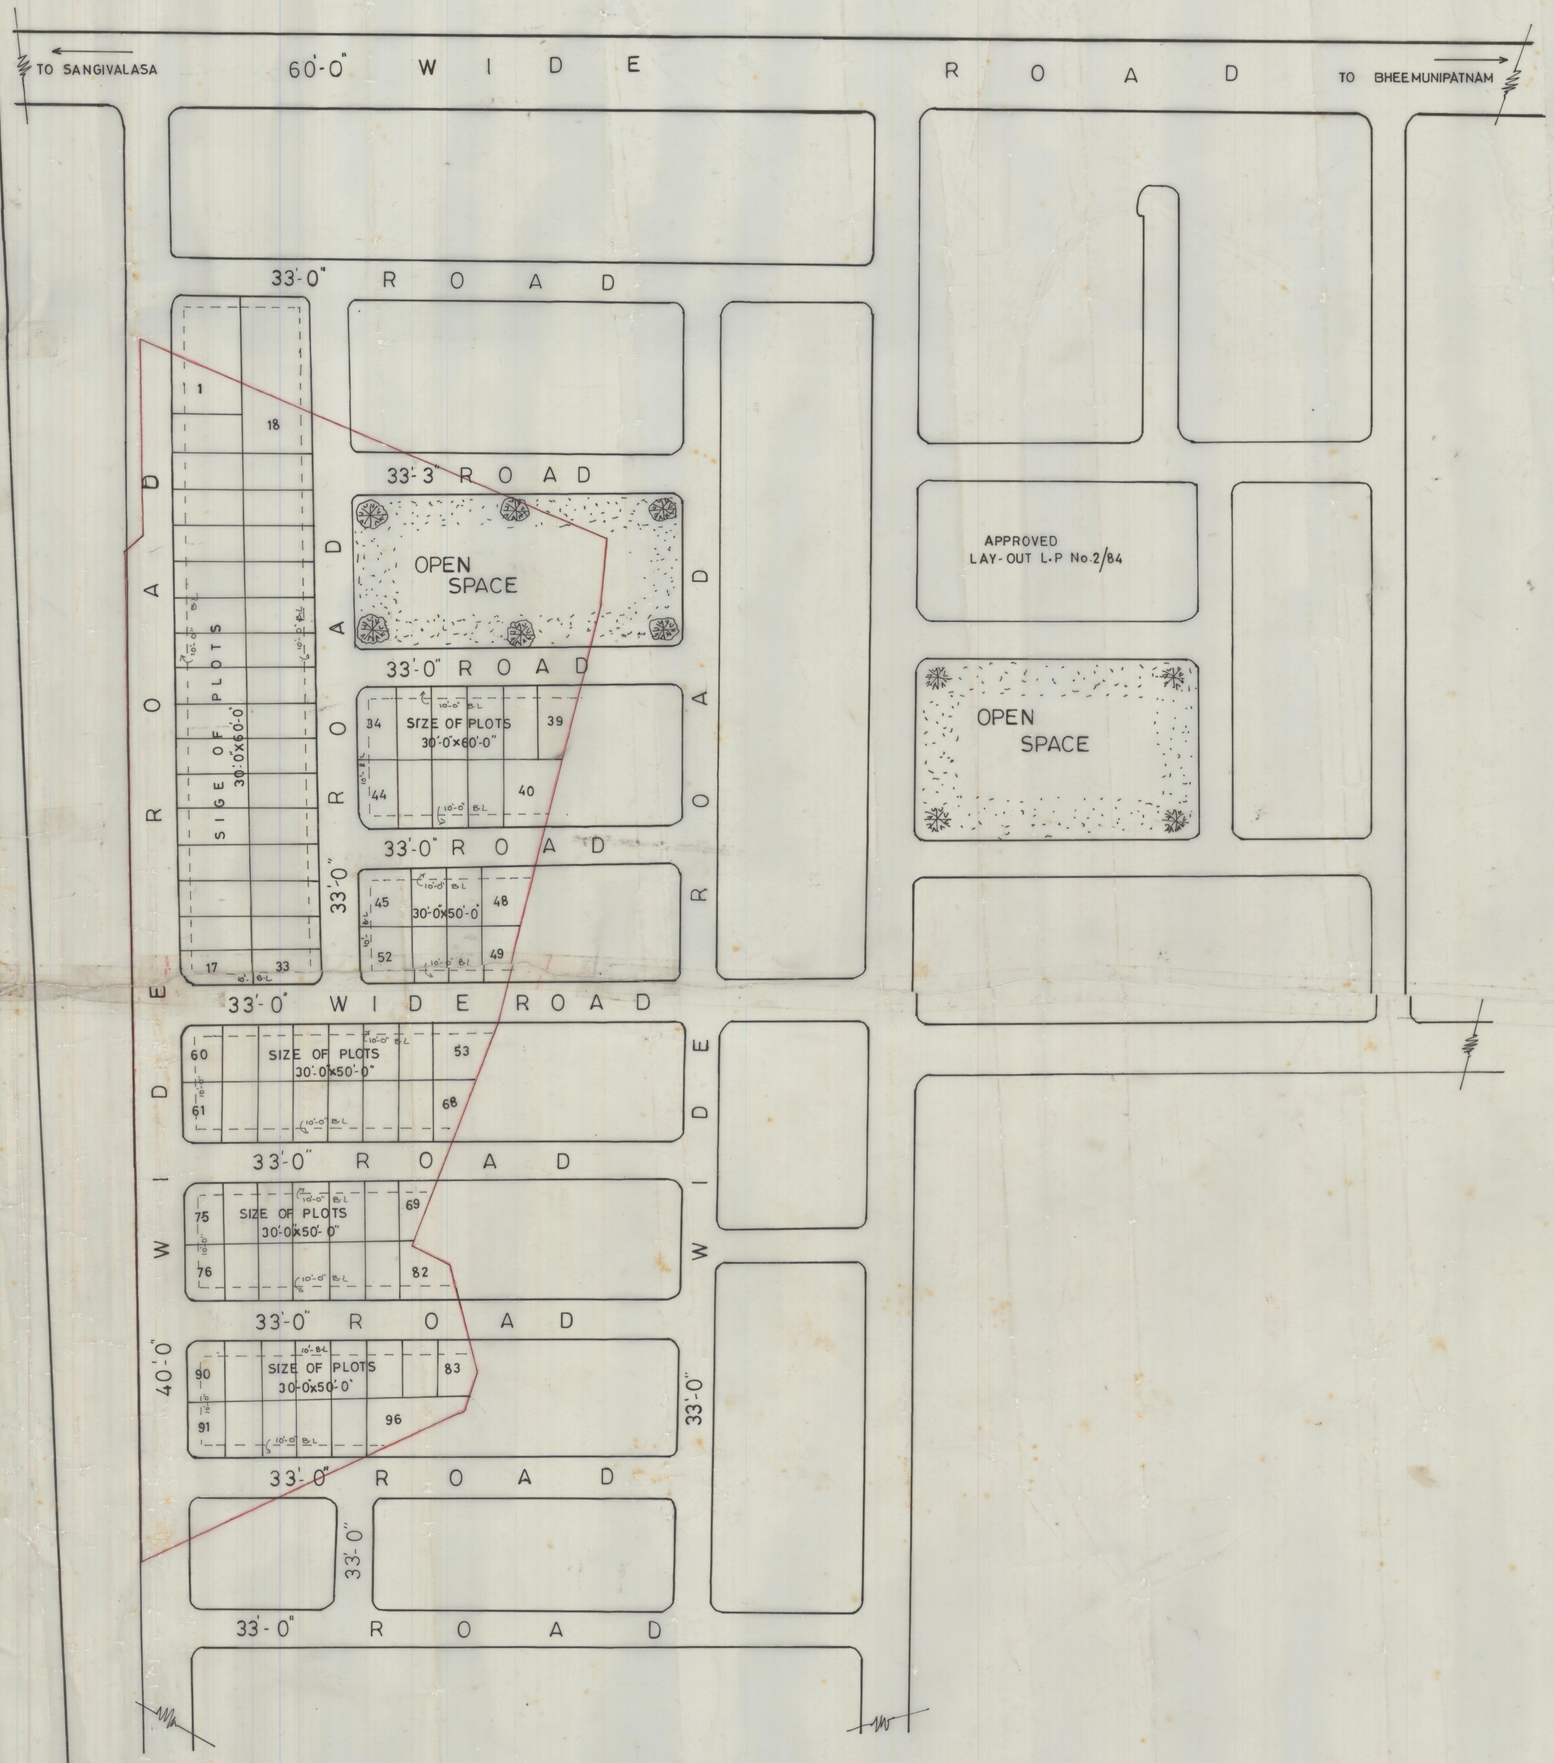

LAND USE ANALYSIS

SL. No	DESCRIPTION	EXTENT AC-CT	PERCENTAGE
1.	PLOTTED AREA	3.73	59.87
2.	ROADS AREA	1.87	30.00
3.	OPEN SPACE AREA	0.63	10.13
TOTAL EXTENT OF LAY OUT		6.23	100.00

LAY OUT BOUNDARY

SL. No	SIZE OF PLOTS	No. OF PLOTS
1.	30'-0"x60'-0"	44 NOS
2.	30'-0"x50'-0"	52 NOS
TOTAL NO OF PLOTS		96 NOS

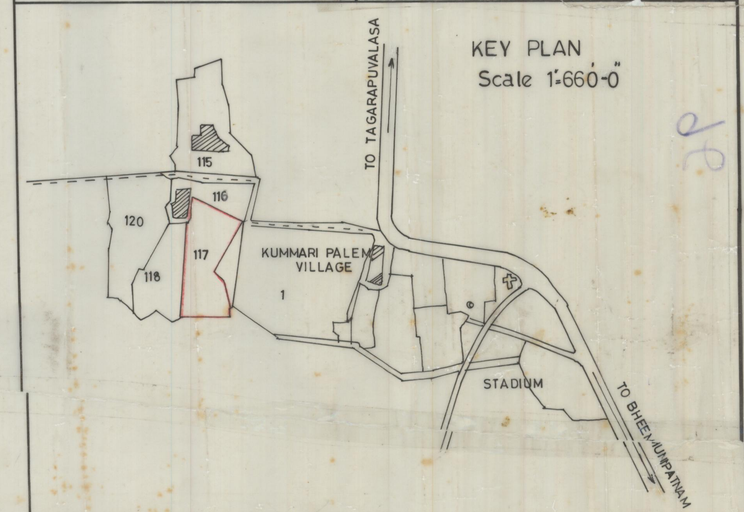

SCALE: 1"=66'-0"
FILE RC NO. 2581/91/G5
L.P. NO. 6/96

S/D. MAN

PLANNING OFFICER

Jr. PLG OFFICER

CHIEF PLANNING OFFICER

VICE-CHAIRMAN

VISAKHAPATNAM URBAN DEVELOPMENT AUTH