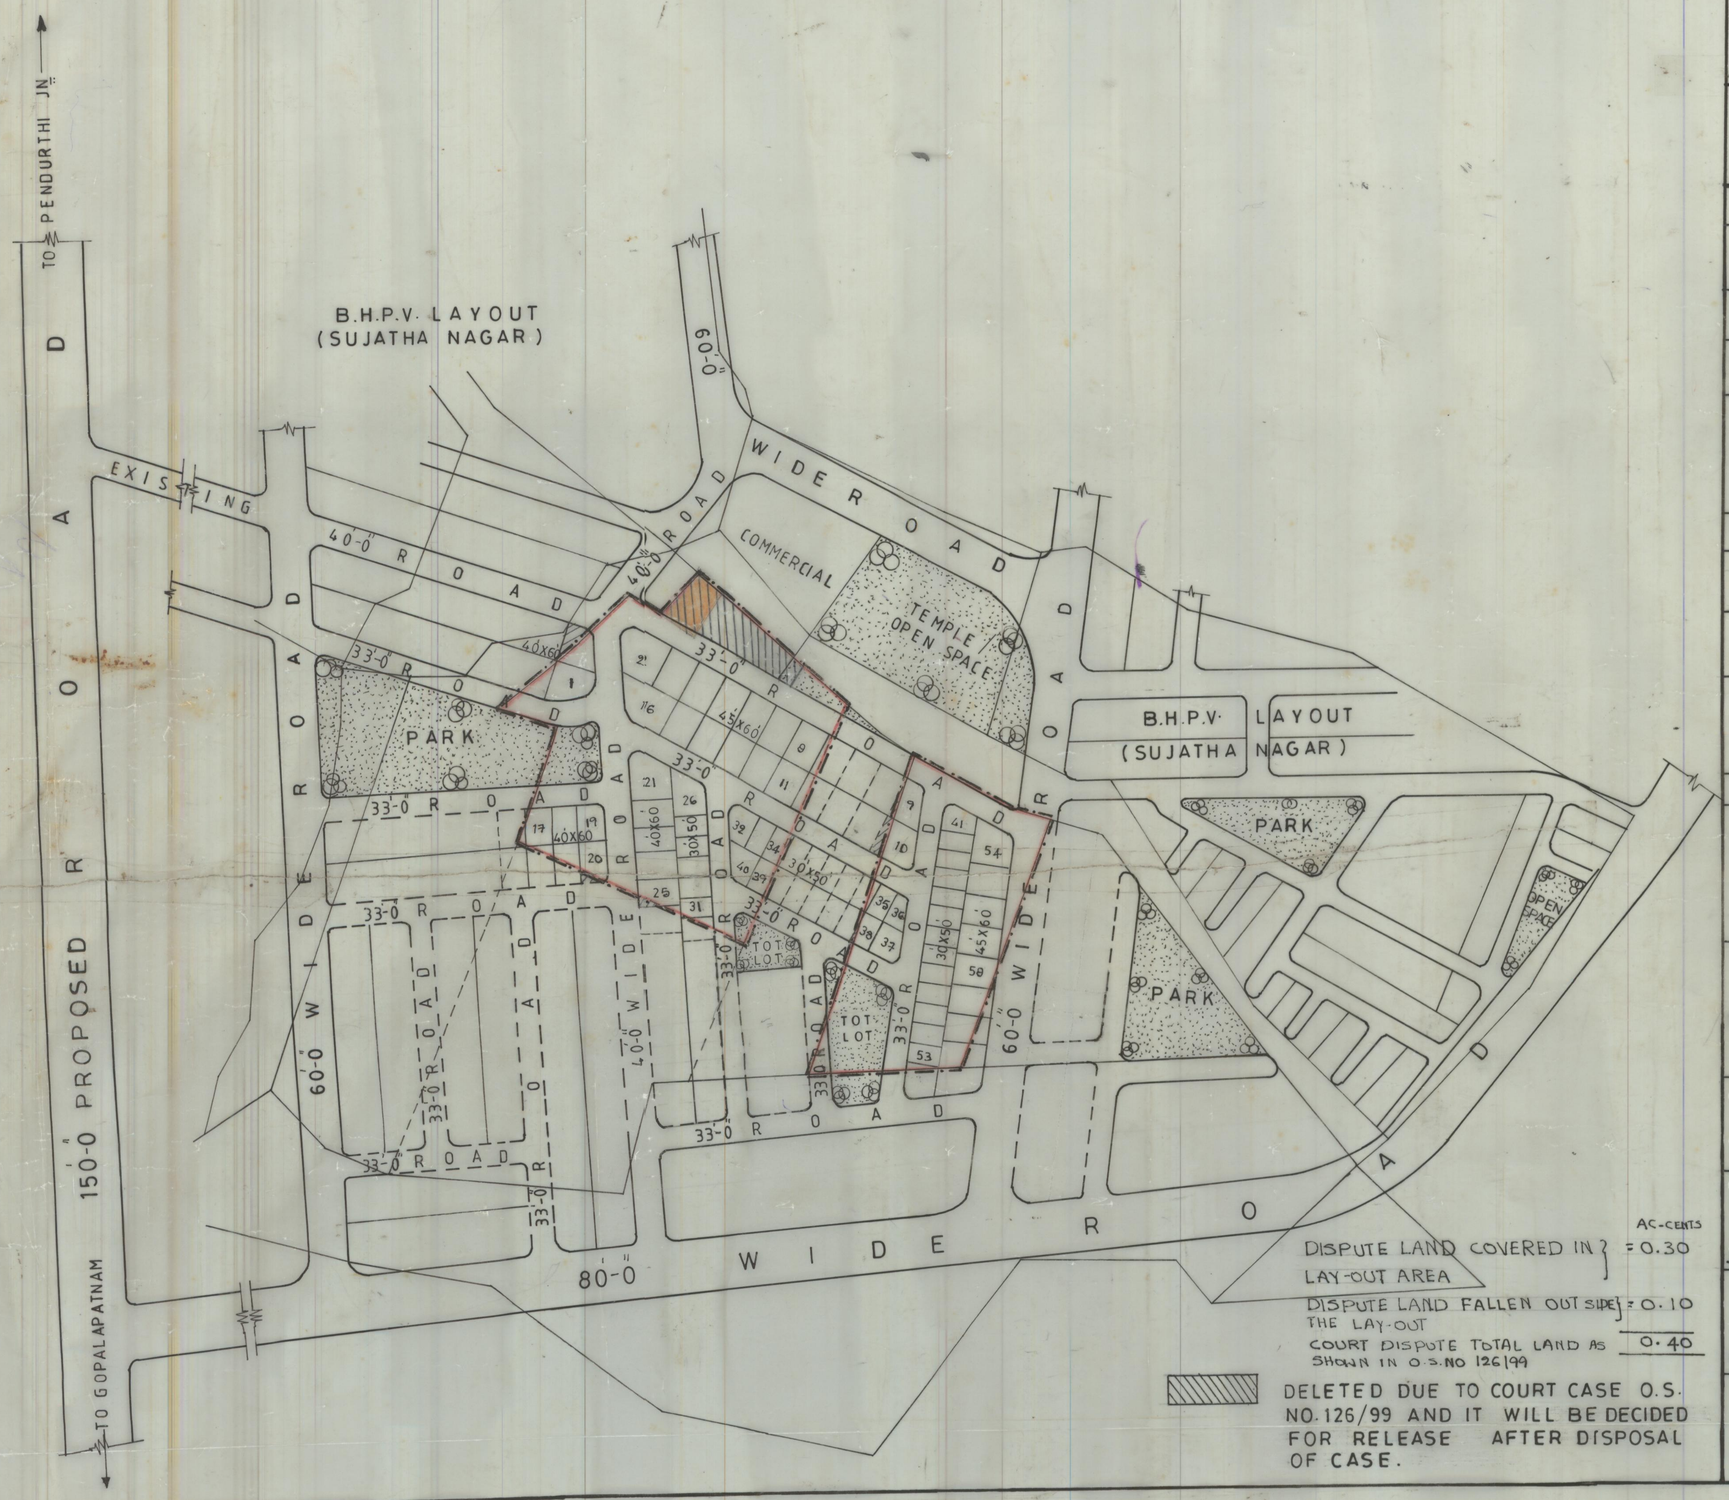

	AC-CENTS
DISPUTE LAND COVERED IN LAY-OUT AREA	= 0.30
DISPUTE LAND FALLEN OUT SIDE THE LAY-OUT	= 0.10
COURT DISPUTE TOTAL LAND AS SHOWN IN O.S.NO 126/99	0.40

DELETED DUE TO COURT CASE O.S. NO.126/99 AND IT WILL BE DECIDED FOR RELEASE AFTER DISPOSAL OF CASE.

LAY OUT PLAN IN S.NO.176/P OF CHINAMUSHIDIVADA VILLAGE PENDURTHI MANDAL, VISAKHA-PATNAM DISTRICT BELONGS TO SRI G. KISHORE BABU.

	TOTAL LAYOUT EXTENT	5·90
	DELETED EXTENT (ON REQUEST OF THE APPLICANT)	0·10
	NET EXTENT	5·80

LAND USE ANALYSIS

SL.NO.	DESCRIPTION	EXTENT AC-CT	PERCENTAGE
1.	PLOTTED AREA	3·20 } 3·39	58·45
2.	COMMERCIAL AREA	0·19	
3.	OPEN SPACE AREA	0·60	10·34
4.	ROADS AREA	1·81	31·21
TOTAL EXTENT OF LAYOUT		5·80	100·00

LAY OUT BOUNDARY

SL. NO	SIZE OF PLOTS	NO. OF PLOTS
1.	30'X50'	28
2.	40'X60'	10
3.	45'X60'	20
TOTAL NO. OF PLOTS		58

LAND TO BE PURCHASED FROM ADJACENT LAND OWNER TO REGULARISED FULL PLOTS

SCALE : 1"=132'-0"

FILE: RC. NO. 1229/97/G2

L.P. NO. 6/99 (B.L.P. NO. 8/98)

S/D-MAN 8/6/99	PLANNING OFFICER 8/6/99
JUNIOR PLANNING OFFICER 08/06/99	CHIEF PLANNING OFFICER 8/6/99
ASST PLANNING OFFICER 8/6/99	VICE-CHAIRMAN

VISAKHAPATNAM URBAN DEVELOPMENT AUTHORITY