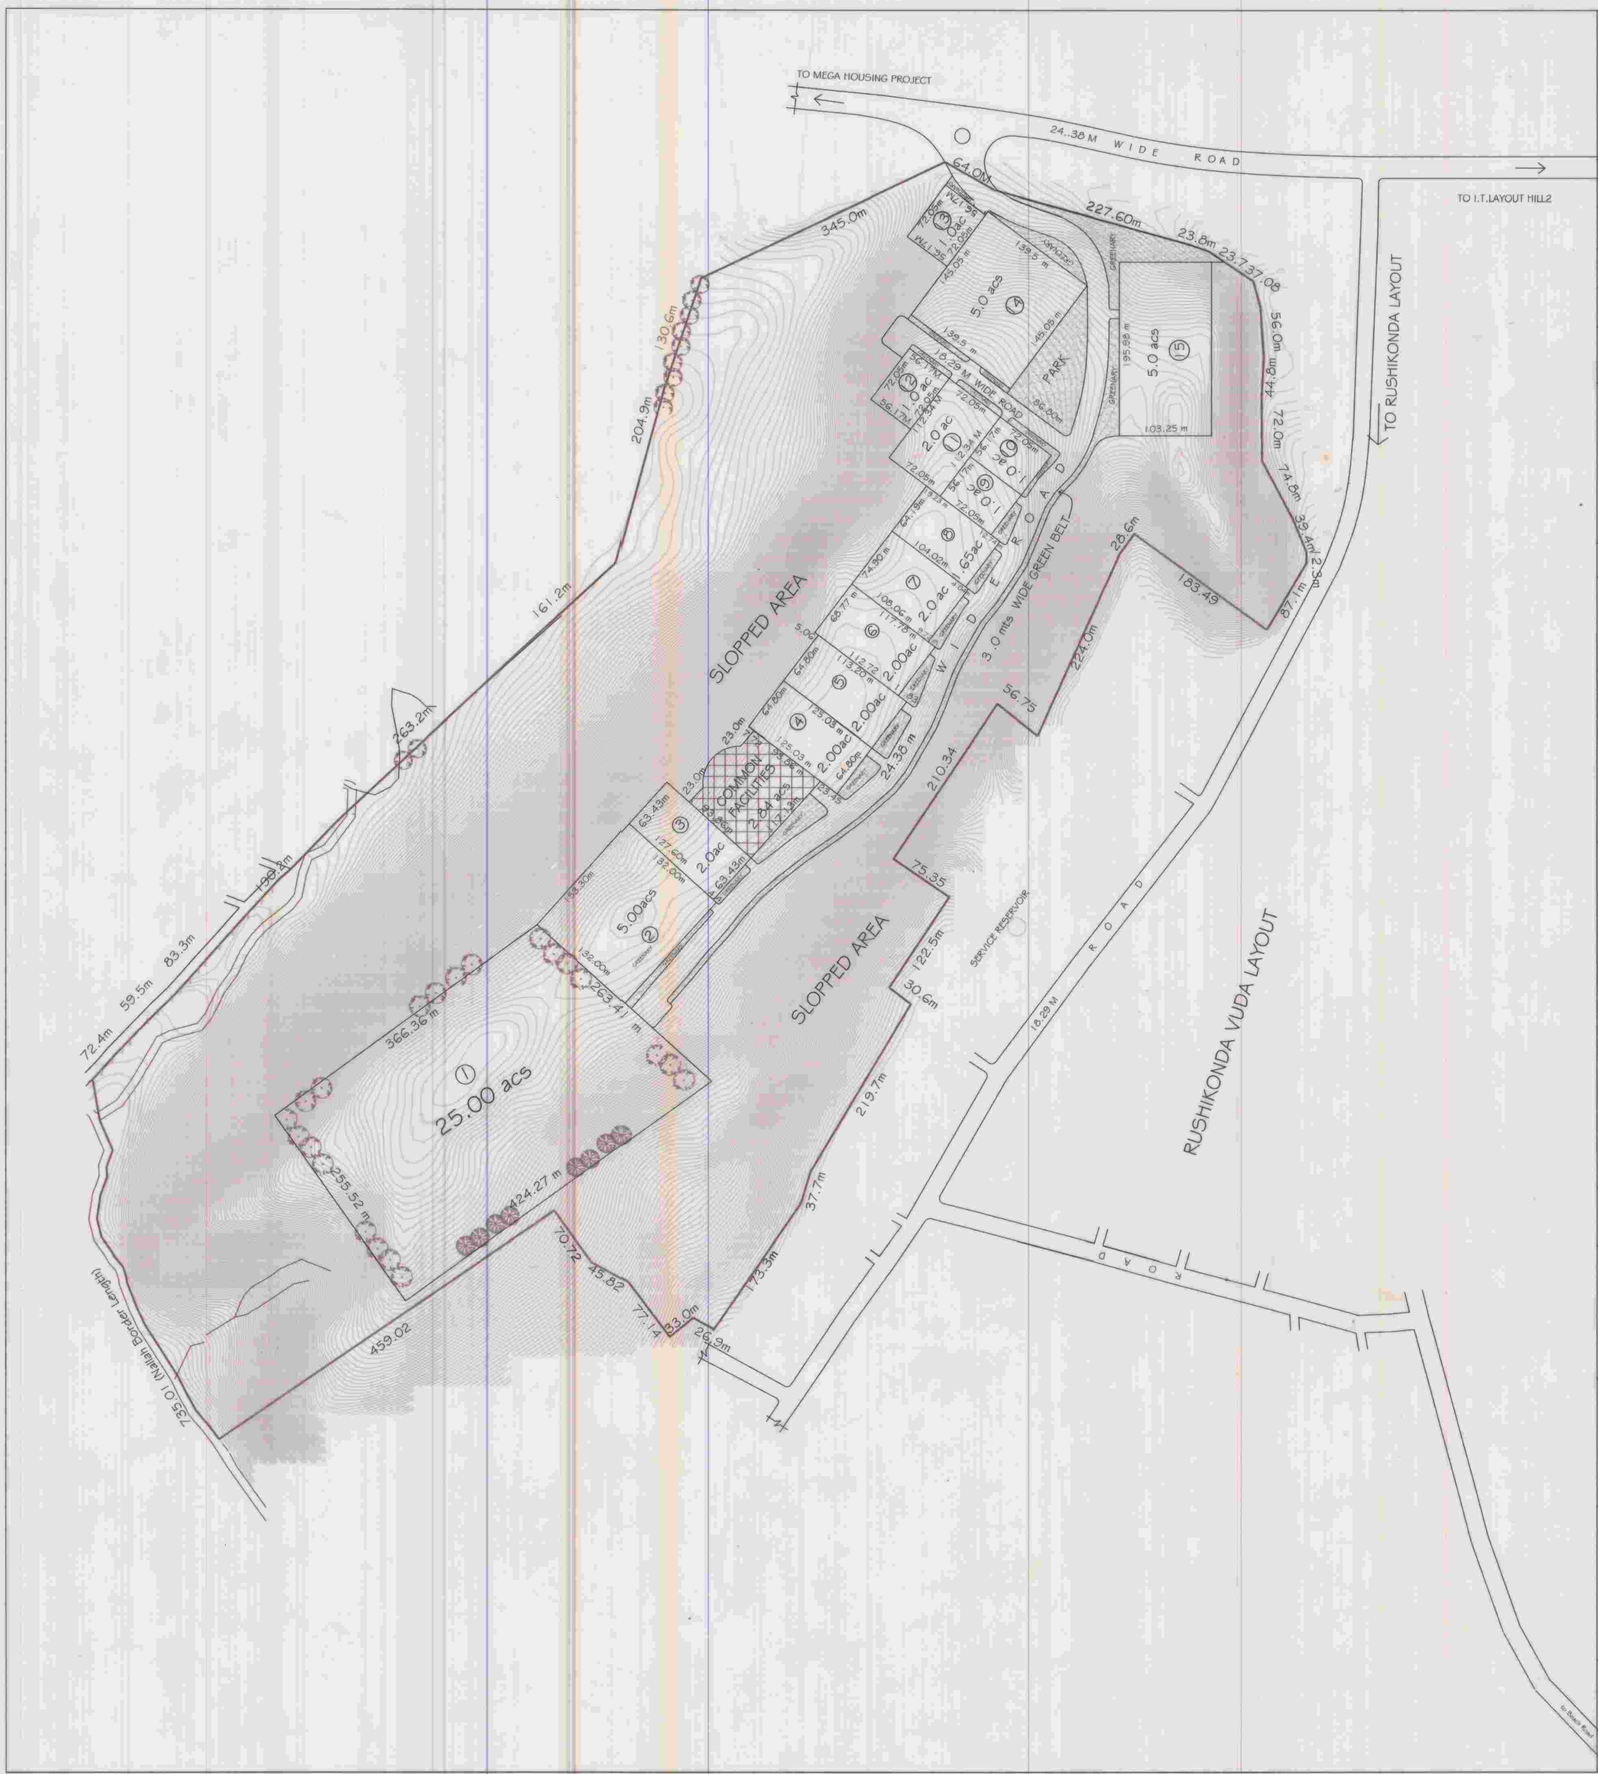

PROPOSED LAYOUT FOR I.T.INDUSTRIES S.NO.336p IN HILL -3 OF MADHURAWADA VILLAGE, VISAKHAPATNAM DISTRICT.

TOTAL EXTENT : 217.45 Acs

SLOPED AREA : 117.63 Acs

NET AREA FOR I.T.LAYOUT : 99.82 Acs

LAND USE ANALYSIS :

SL.NO.	DESCRIPTION	EXTENT in Acs.-cts.	PERCENTAGE
1.	PLOTTED AREA	57.65	57.75 %
2.	ROADS AREA	24.26	24.31 %
3.	GREENARY AREA	15.07	15.09 %
4.	COMMOM FACILITIES AREA	2.84	2.85 %
	TOTAL AREA	99.82	100.00 %

TOTAL NO. OF PLOTS PROPOSED : 15

PLOT NO	EXTENT IN ACS
1	25.00
2	5.00
3	2.00
4	2.00
5	2.00
6	2.00
7	2.00
8	1.65
9	1.00
10	1.00
11	2.00
12	1.00
13	1.00
14	5.00
15	5.00
TOTAL	57.65

NOTE

THE LAYOUT IS REVISED AFTER PEG MARKING ON GROUND AS PER ROAD ALIGNMENT DT. 8-3-2006

LAYOUT BOUNDARY

FILE R.C NO: 5551/A/05/PMU

L.P. NO: 6/06 THIS REVISES-TO 21/06

SCALE: 0 50 100 meters

ALL DIMENSIONS ARE IN METERS

N

A.D.M

O.S.D

ASST. PLANNING OFFICER

VICE CHAIRMAN

VISAKHAPATNAM URBAN DEVELOPMENT AUTHORITY