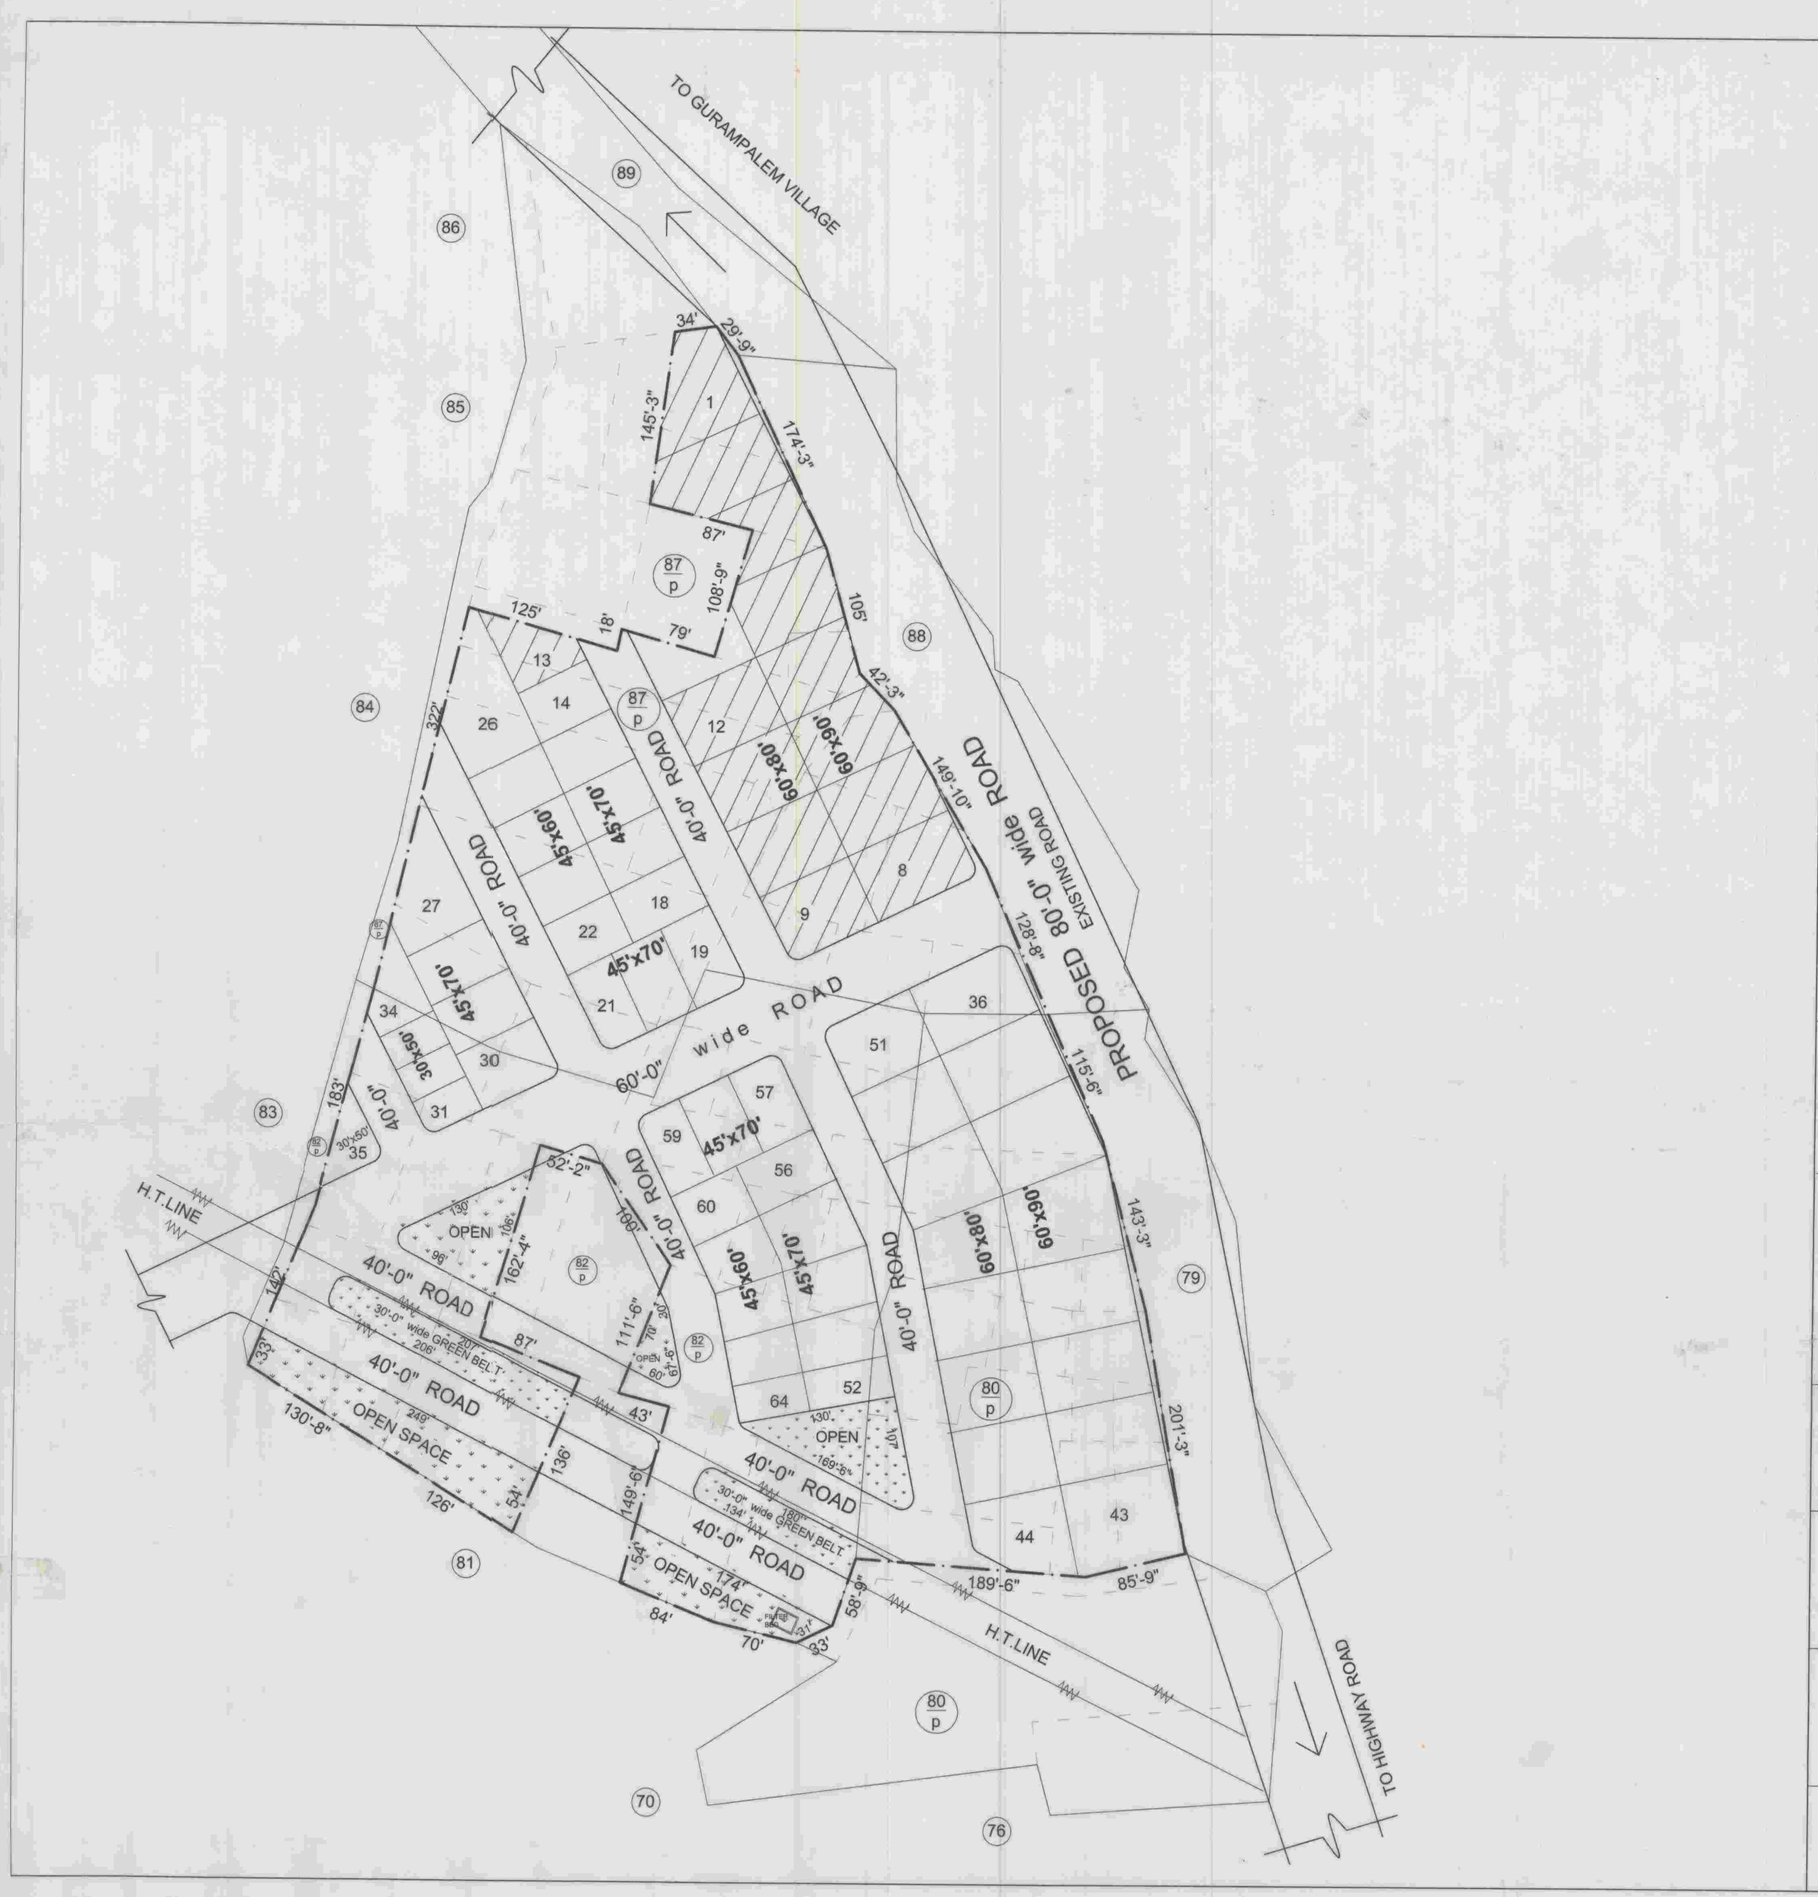

PROPOSED LAYOUT
IN S.Nos: 80/part, 82/part & 87/part OF RAJAYYAPETA VILLAGE, PENDURTHI MANDAL, VISAKHAPATNAM DISTRICT.

Belongs to: SRI RAMAKRISHNA DEVELOPERS & BUILDERS

LAND USE ANALYSIS :-

SL.NO.	DESCRIPTION	EXTENT Acs.-cts.	PERCENTAGE
1.	PLOTTED AREA	5-72	59.34 %
2.	ROADS AREA	2-95	30.60 %
3.	OPEN SPACE (including green belt)	0-97	10.06 %
	TOTAL AREA	9-64	100.00 %

PLOTS DETAIL :-

SL.NO.	PLOT SIZE	PLOT AREA in Sq. yds.	NO. OF PLOTS
1.	60' x 90'	600.00	16
2.	60' x 80'	533.33	12
3.	45' x 70'	350.00	21
4.	45' x 60'	300.00	10
5.	30' x 50'	166.67	05
	TOTAL NO. OF PLOTS		64

LAYOUT BOUNDARY.

PLOTS MORTGAGED TO VUDA - 13 nos.
PLOT Nos : 1 to 13
EXTENT : Acs.1-43 cts.

OWNER'S SIGN.	CH. GOVINDA RAJU DGE, B.E., (C) Licenced Surveyor, No..... Mpl. Corporation VISAKHAPATNAM Phone: 562795 (R) LICENSED SURVEYOR.
SCALE : 1" = 66'-0" FILE R.C.No: 8740 / 05 / L1 L.P.No: 06/2007	NORTH
29/11/06 S/D'man	3/12/06 Asst. Planning officer - C I
29/11/06 A. D . M	6/12/06 Chief urban planner
G. Kanchwagri 2.12.06 Asst. planning officer	VICE-CHAIRMAN

VISAKHAPATNAM URBAN DEVELOPMENT AUTHORITY