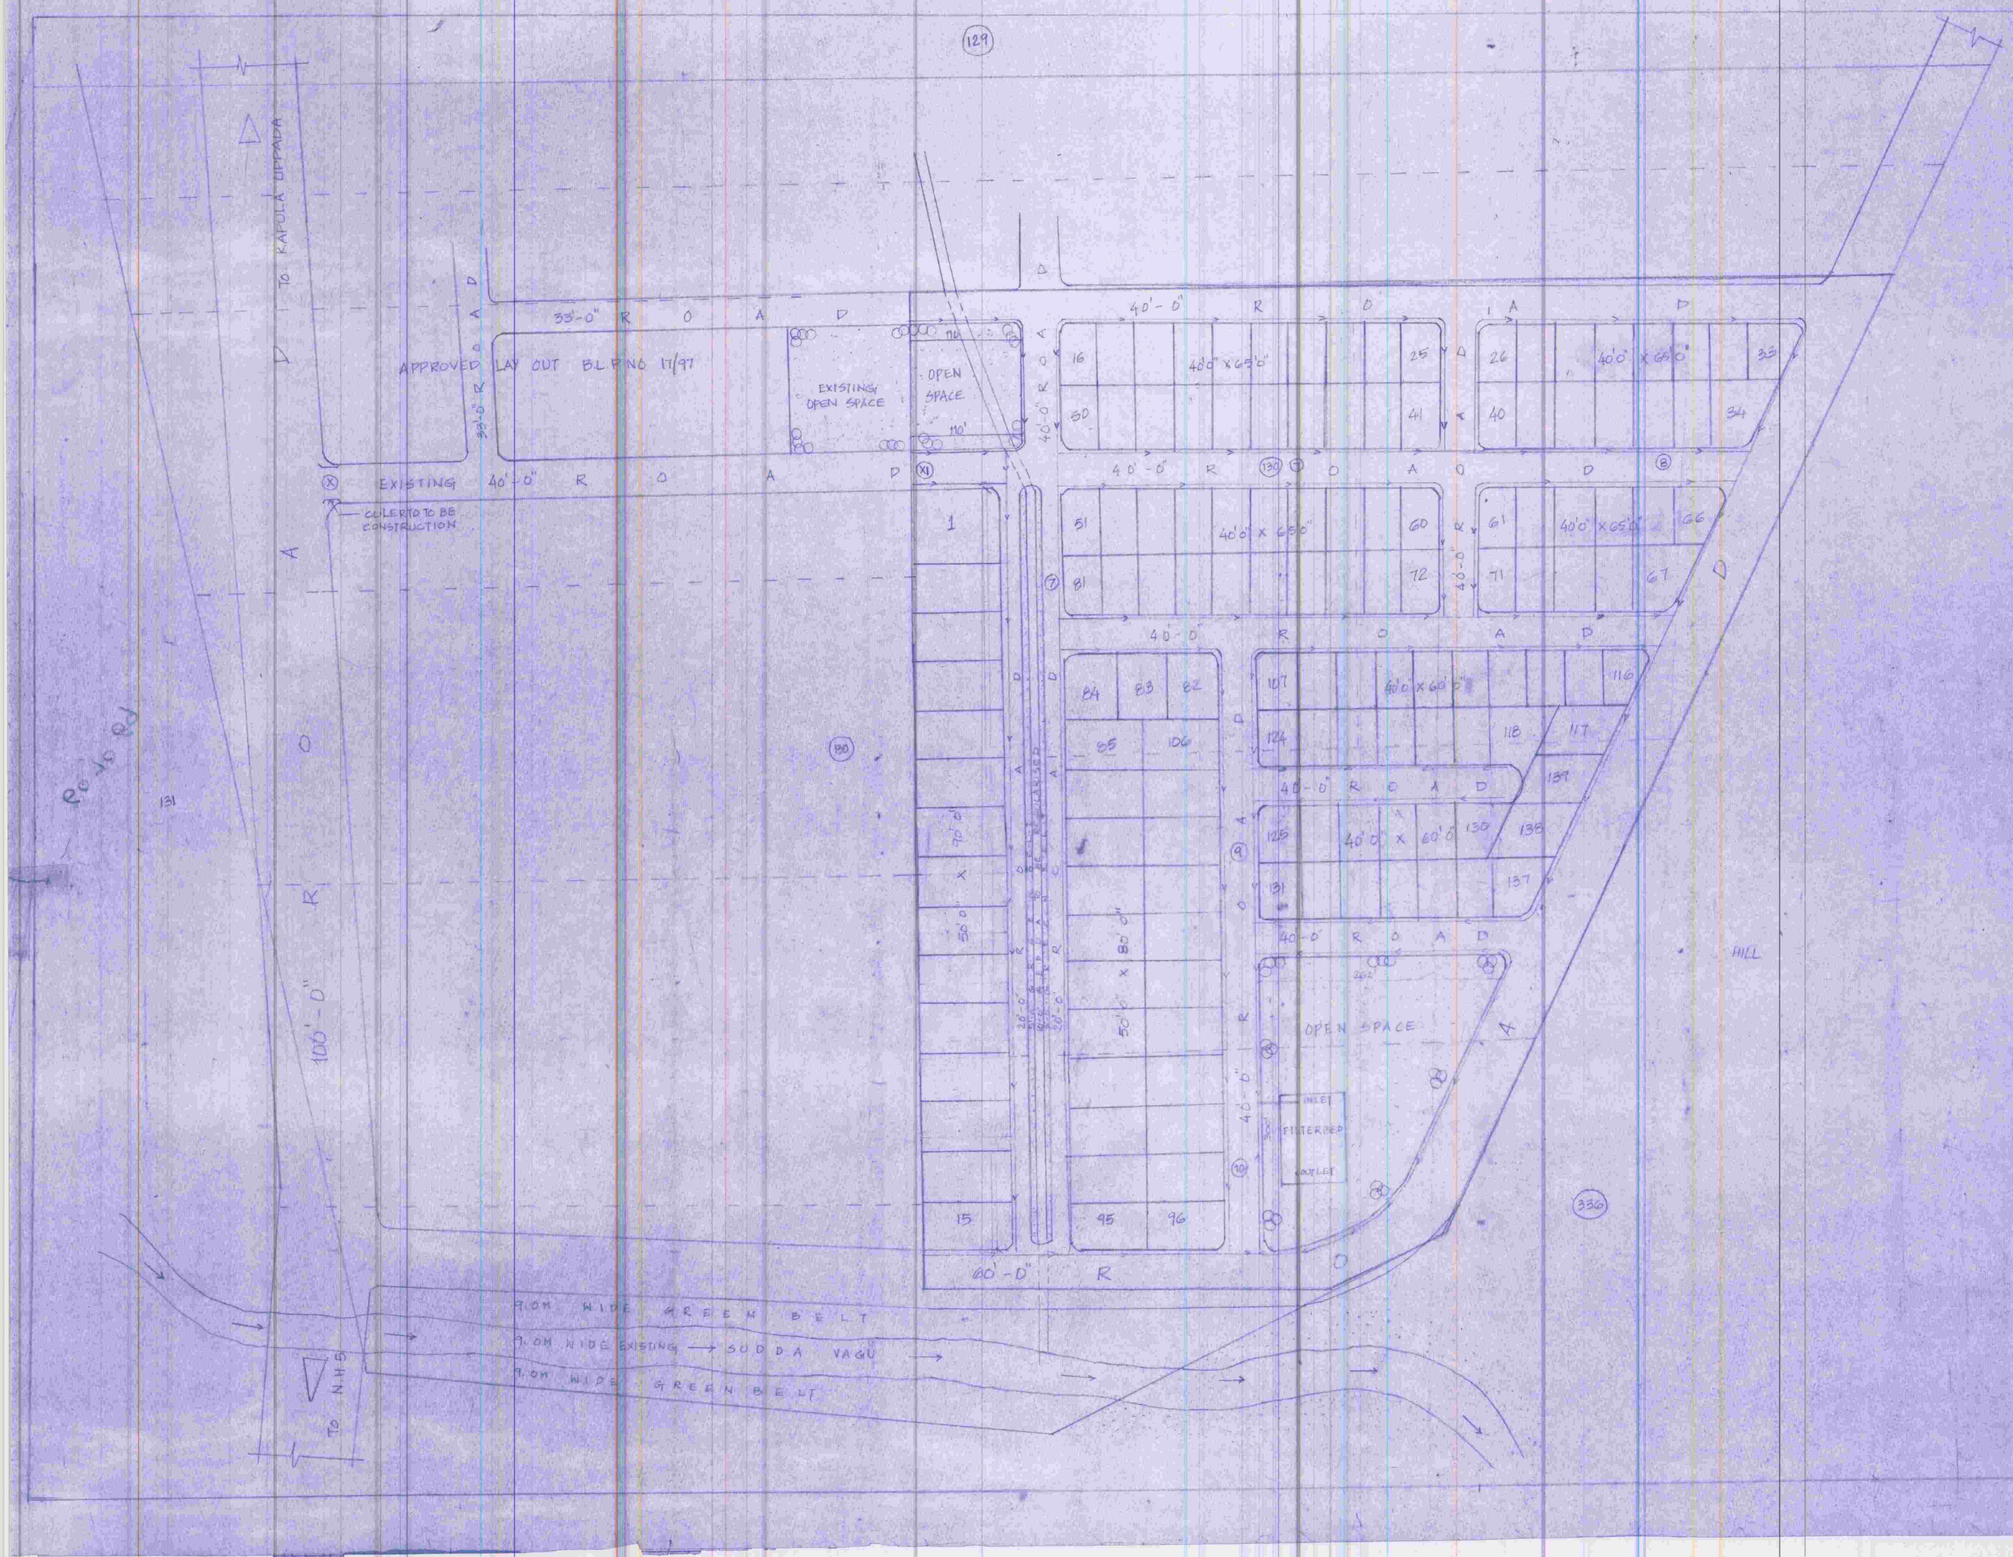

REVISED LAY OUT PLAN IN S.NO 130/7 TO 10 OF MADHURAWADA VILLAGE VISAKHAPATNAM RURAL MANDAL VISAKHAPATNAM DISTRICT.

BELONGS TO SRI G.SAMBASIVA RAO (G.P.A. HOLDER)

LAND USE ANALYSIS

SL NO	DESCRIPTION	EXTENT ACS GTS	PERCENTAGE
1	PLOTTED AREA	9.94	55.22%
2	ROADS AREA	6.07	33.72%
3	GEDDA AREA	0.15	0.83%
4	OPEN SPACE AREA (INCL GREEN BELT)	1.81	10.06%
	TOTAL EXTENT	18.00	100.00%

PREPARED BY (L.S) G.P.A. HOLDER

PLOT DETAILS

S.NO	PLOT SIZE	NOS	SQ.YDS
1	50'0" X 90'0"	15	500 yds
2	50'0" X 80'0"	25	444.44
3	40'0" X 65'0"	64	288.88
4	40'0" X 60'0"	30	266.66

TOTAL NO OF PLOTS 134 NOS

PROPOSED LAYOUT BOUNDARY

SCALE 1" = 66'
FILE R.C.NO 1404/2002 G3
B.L.P. NO : 61/2003 (MODIFIED)
REVISED B.L.P. NO : 25/2003
L.P. NO : 60/04

NORTH

25/11/04
APO

CHIEF URBAN PLANNER

25/11/04
ASST. PLANNING OFFICER

SPECIAL OFFICER & VICE CHAIRMAN

VISAKHAPATNAM URBAN DEVELOPMENT AUTHORITY