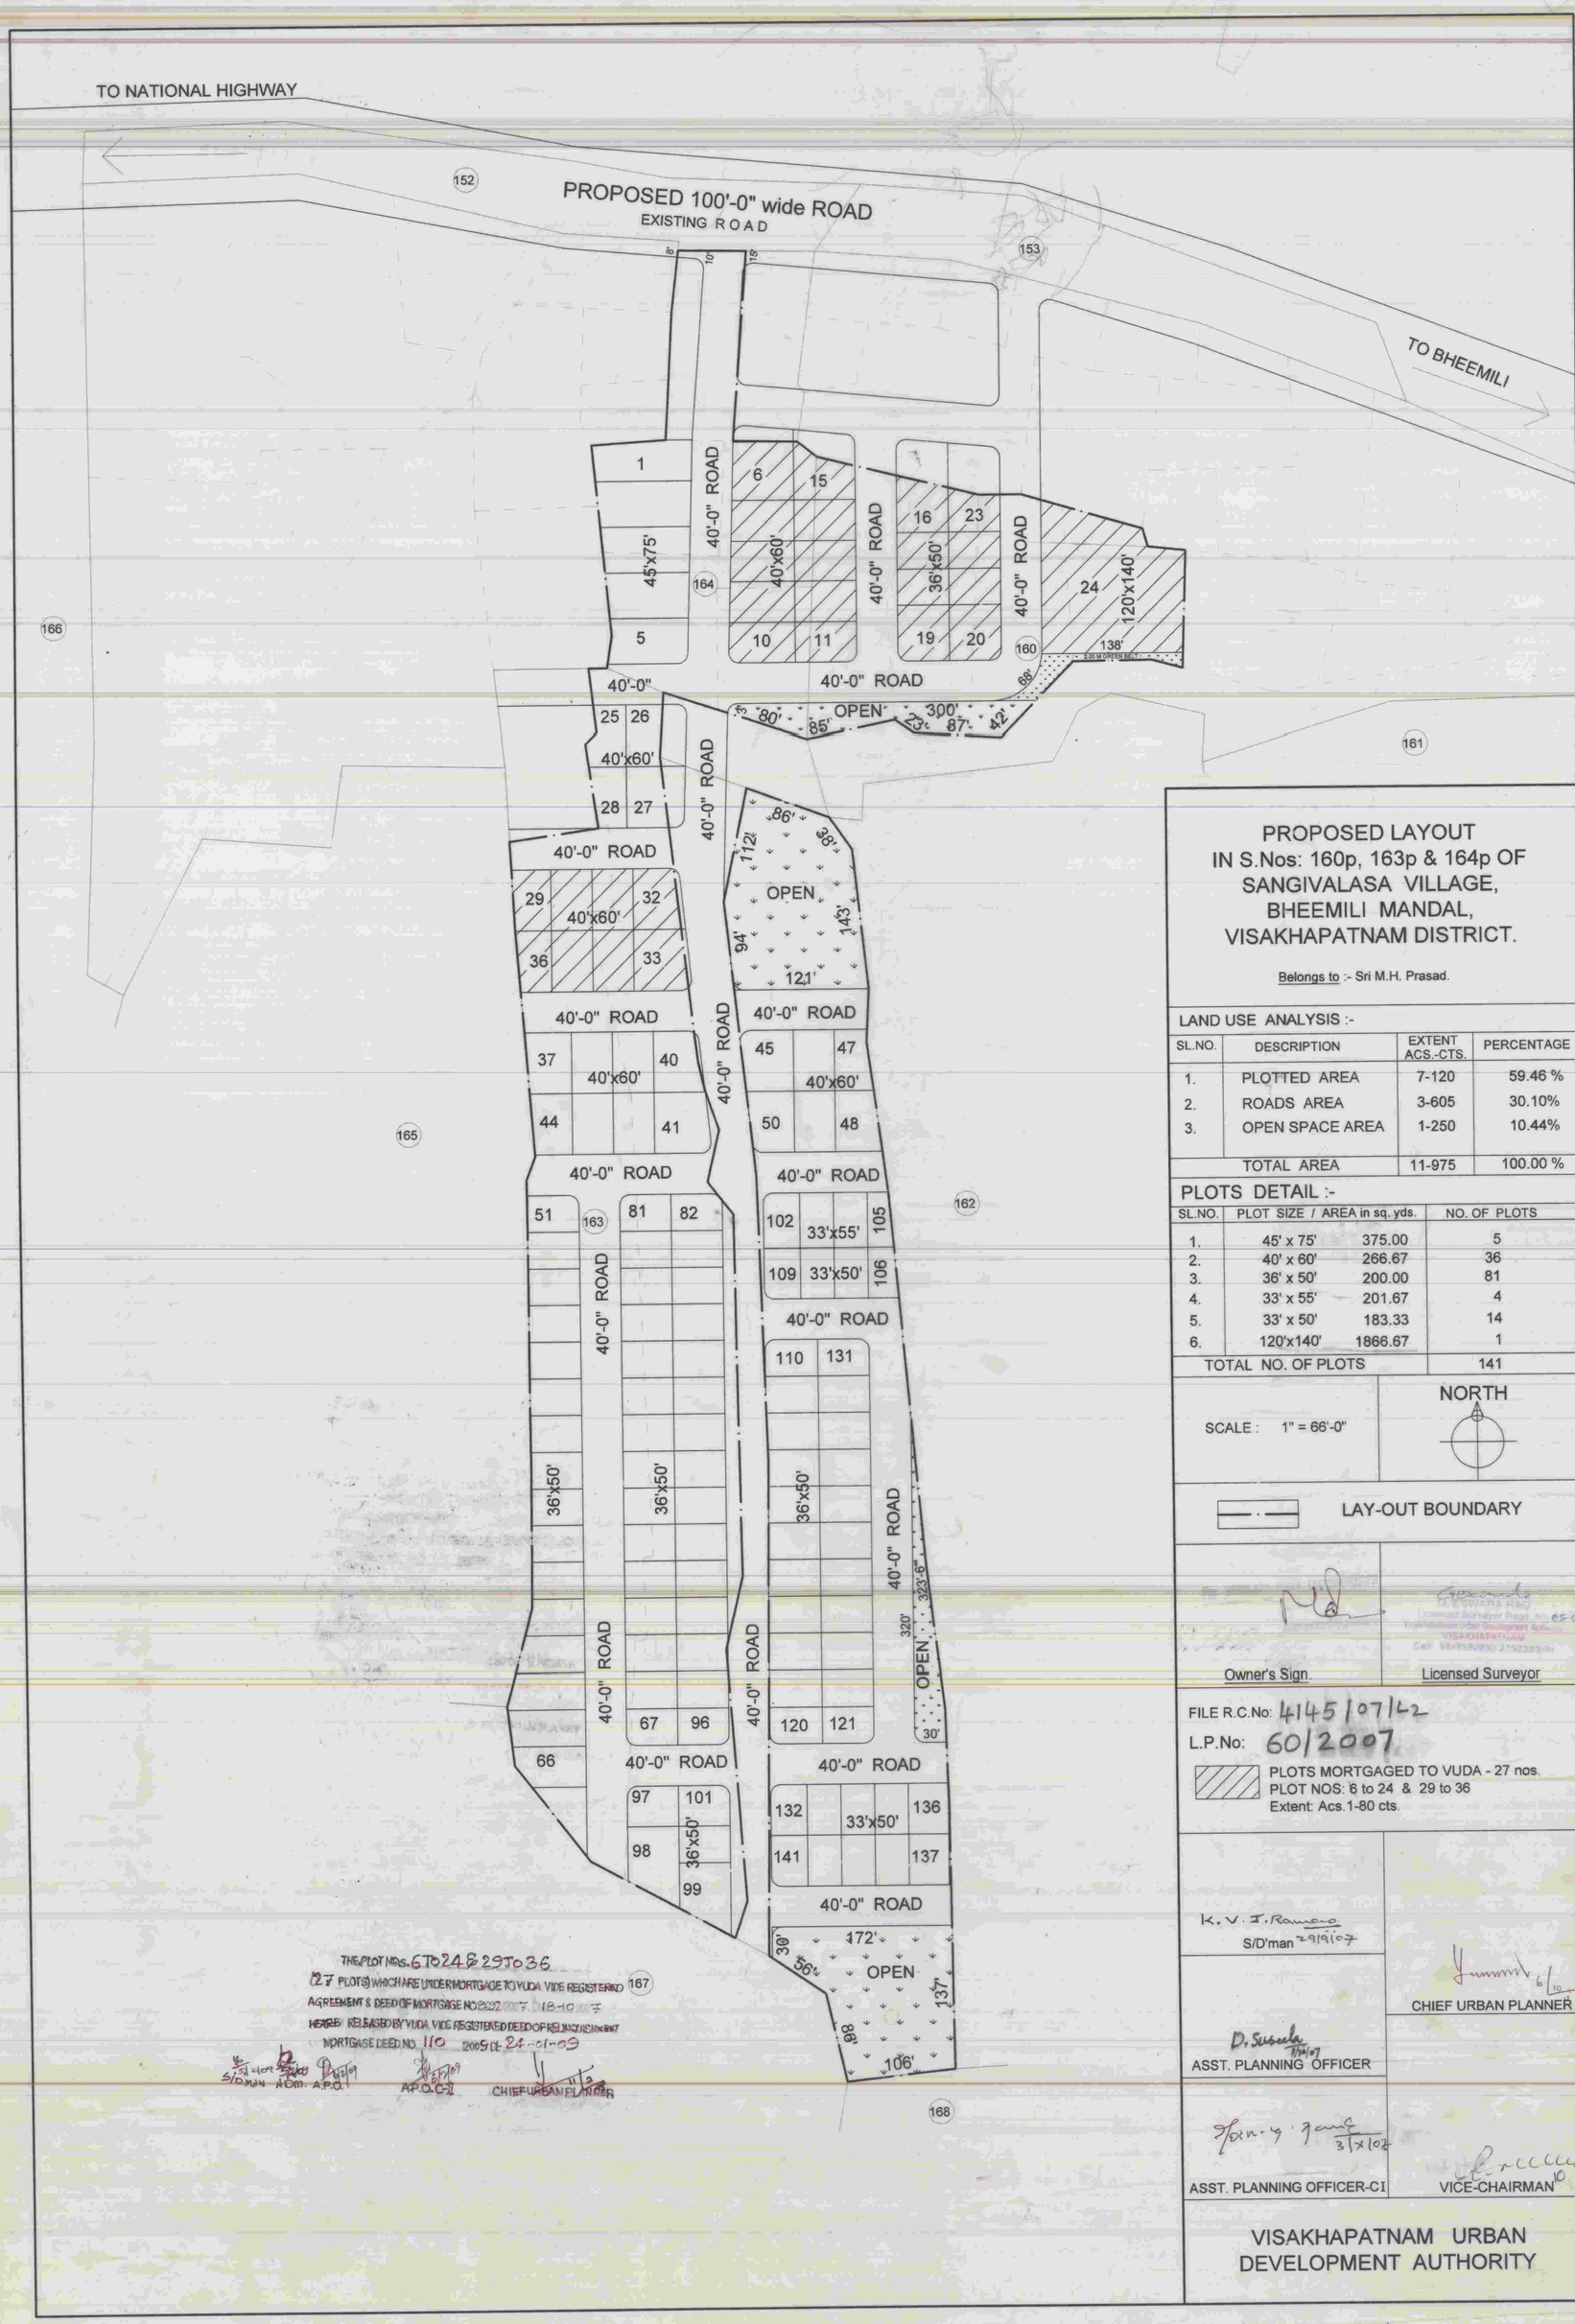

THE PLOT NOs. 6 TO 24 & 29 TO 36 (27 PLOTS) WHICH ARE UNDER MORTGAGE TO VUDA VIDE REGISTERED AGREEMENT & DEED OF MORTGAGE NO 2822/2007 & 18-10-07 HEREBY RELEASED BY VUDA VIDE REGISTERED DEED OF RELEASE NO 8147 MORTGAGE DEED NO 110 2009 DT 24-01-09

S/D'man Adm. A.P.O. AP.O.C-I CHIEF URBAN PLANNER

PROPOSED LAYOUT IN S.Nos: 160p, 163p & 164p OF SANGIVALASA VILLAGE, BHEEMILI MANDAL, VISAKHAPATNAM DISTRICT.

Belongs to :- Sri M.H. Prasad.

LAND USE ANALYSIS :-

SL.NO.	DESCRIPTION	EXTENT ACS.-CTS.	PERCENTAGE
1.	PLOTTED AREA	7-120	59.46 %
2.	ROADS AREA	3-605	30.10%
3.	OPEN SPACE AREA	1-250	10.44%
	TOTAL AREA	11-975	100.00 %

PLOTS DETAIL :-

SL.NO.	PLOT SIZE / AREA in sq. yds.		NO. OF PLOTS
1.	45' x 75'	375.00	5
2.	40' x 60'	266.67	36
3.	36' x 50'	200.00	81
4.	33' x 55'	201.67	4
5.	33' x 50'	183.33	14
6.	120'x140'	1866.67	1
TOTAL NO. OF PLOTS			141

SCALE : 1" = 66'-0"

NORTH

LAY-OUT BOUNDARY

Owner's Sign.

Licensed Surveyor

FILE R.C.No: 4145/07/L2

L.P.No: 60/2007

PLOTS MORTGAGED TO VUDA - 27 nos.
PLOT NOS: 6 to 24 & 29 to 36
Extent: Acs.1-80 cts.

K.V.J. Ramana
S/D'man 29/9/07

CHIEF URBAN PLANNER

D. Susela
ASST. PLANNING OFFICER

ASST. PLANNING OFFICER-CI

VICE-CHAIRMAN

VISAKHAPATNAM URBAN DEVELOPMENT AUTHORITY