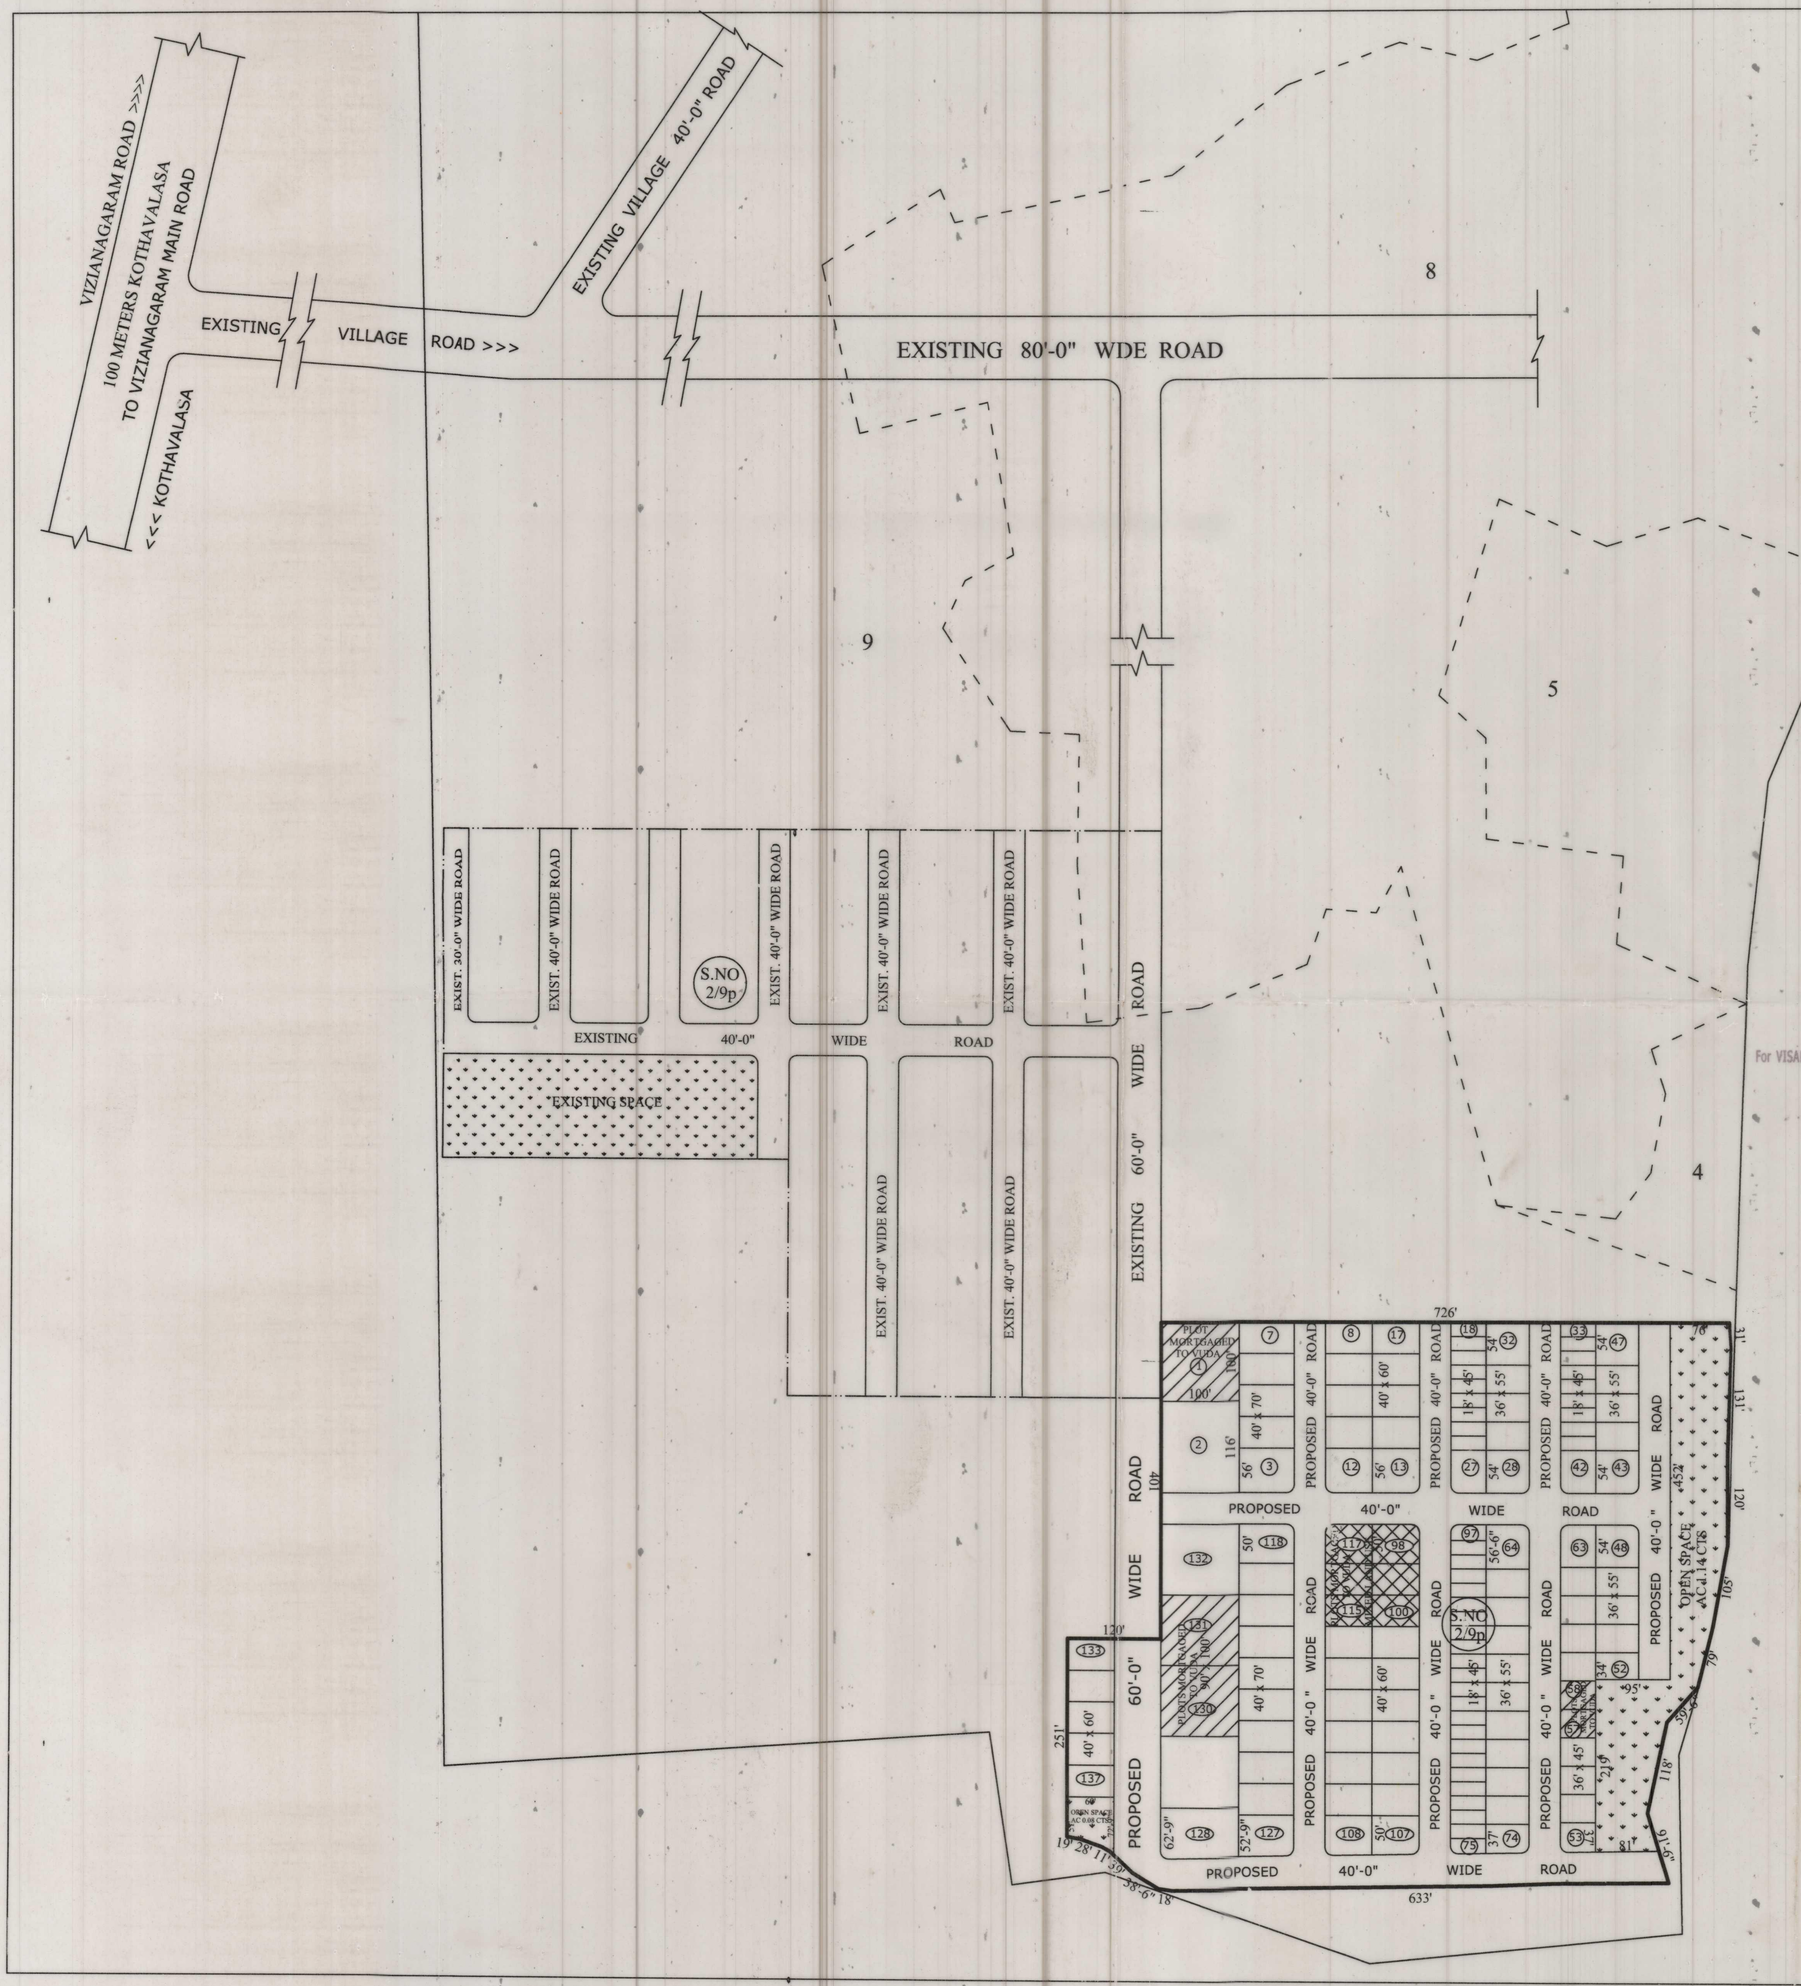

PROPOSED LAYOUT PLAN FOR ZONE - VII
RESIDENTIAL PLOTS IN S.No: 2/9 Part
APPANNADHORAPALEM VILLAGE
H/O RELLI OF
KOTHAVALASA - MANDAL,
VIZIANAGARAM- DISTRICT.

LAND USE ANALYSIS :-

SL.NO.	DESCRIPTION	EXTENT Acs.-cts.	PERCENTAGE
1.	PLOTTED AREA	6.79	58.60 %
2.	MIXED LAND USE	0.36	
3.	ROADS AREA	3.83	31.40 %
4.	OPEN SPACE AREA	1.22	10.00 %
	TOTAL AREA	12.20	100.00 %

PLOTS DETAILS :-

SL.NO.	PLOT SIZE	PLOT AREA IN Sq Yds	NO OF PLOTS
1	100' x 116'	1288.88	01
2	100' x 100'	1111.11	01
3	90' x 100'	1000.00	05
4	40' x 70'	311.11	15
5	40' x 60'	266.66	35
6	36' x 55'	220.00	28
7	36' x 45'	180.00	11
8	18' x 45'	90.00	41
	TOTAL NO OF PLOTS		137

LAYOUT BOUNDARY.

FILE RC NO: 6907 / 2015/ L8
L.P.NO: 60/2016

SCALE :
1" = 66'-0"

N

PLOTS MORTGAGED TO VUDA
PLOT NO'S: 1,57,58,98 TO 100,
115 TO 117,130 & 131
NO. OF PLOTS: 11
EXTENT: AC. 1.074 CTS.

For VISAKHA VALLEY RESORTS & ESTATES PVT. LTD.
Director
OWENERS SIGN.

H. LAKSHMI NARAYANA
Vuda Licenced Civil Engineer, Surveyor
Regd. No. 104/2015-2018
Visakhapatnam Urban Development Authority
VISAKHAPATNAM
Ph : 7093141567
LICENCED SURVEYOR

A.P.O 31/10/2017

A.D.M.

PLANNING OFFICER

24/10/17
JUNIOR PLANNING OFFICER

11/11/17
CHIEF URBAN PLANNER

15/11/17 15/11/2017
VICE CHAIRMAN

VISAKHAPATNAM URBAN DEVELOPMENT AUTHORITY