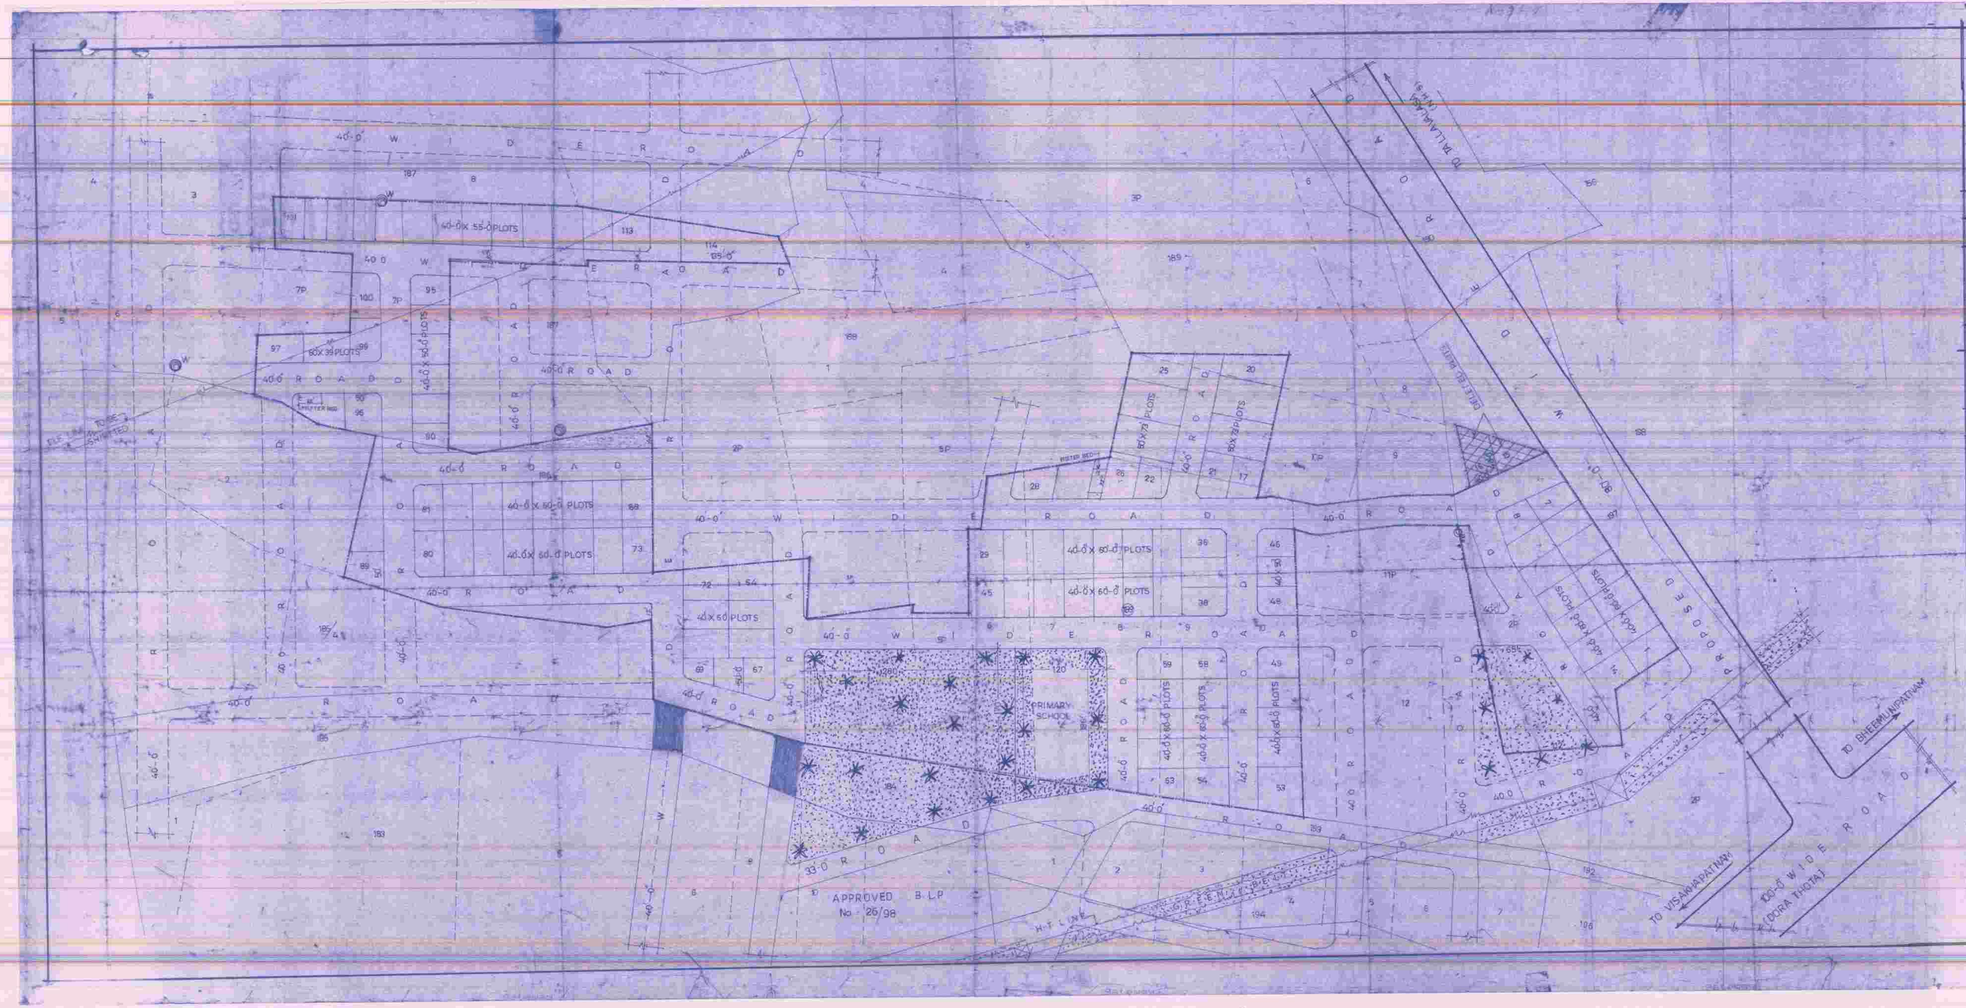

BLOCK LAY OUT PLAN FOR S.Nos. 186/3, 187/7p & 9p, 188/2p, 3p, 5p, 188/6 TO 11p, 189/3p, 10p AND 191/2p OF TALLAVALASA VILLAGE BHEEMILIPATNAM MANDAL VISAKHAPATNAM - DIST.

BELONGS THE BHEEMILI CO. OP. H. B. SOCIETY LTD.

LAND USE ANALYSIS

S.No.	DESCRIPTION	EXTENT IN ACS.	PERCENTAGE
1	PLOTTED AREA	6.49	54.99%
2	PRIMARY SCHOOL AREA	0.50	
3	ROADS AREA	4.43	34.86%
4	OPEN SPACE AREA	1.29	10.15%
	TOTAL EXTENT OF LAY OUT ACS.	12.71	100.00%

LAY OUT BOUNDARY

SCALE 1 INCH = 55 FEET

FILE R.C. No. 479/99/01
B.L.P. No. 19/2002

L.P.No: 61/04

N

S.No.	PLOT No.	PLOT SIZE	No.
1	1 TO 7, 8 TO 14, 29 TO 45, 49 TO 66, 70 TO 88	40-0 x 60-0	68
2	18, 19, 23, 24, 34	50-0 x 73-6	5
3	46 TO 48, 68, 90 TO 95	40-0 x 50-0	10
4	101 TO 113	40-0 x 55-0	13
5	97 TO 100	36-0 x 60-0	4
6	114	45-0 x 135-0	1
7	96	40-0 x 60-0	1
8	89	42-0 x 50-0	3
9	67	40-0 x 38-0	1
10	69	40-0 x 38-0	1
11	17, 21, 22, 26 TO 29	40-0 x 55-0	7
12	15, 16	40-0 x 48-0	2
		TOTAL	114

NOTE - PLOT NOS 13 & 14 ARE DELETED 2
BALANCE NO OF PLOTS - 112

LICENCED SURVEYOR

SR. MAN.

CHIEF TOWN PLANNER

ASS. PLANNING OFFICER

SPECIAL OFFICER & VICE CHAIRMAN

VISAKHAPATNAM URBAN DEVELOPMENT AUTHORITY