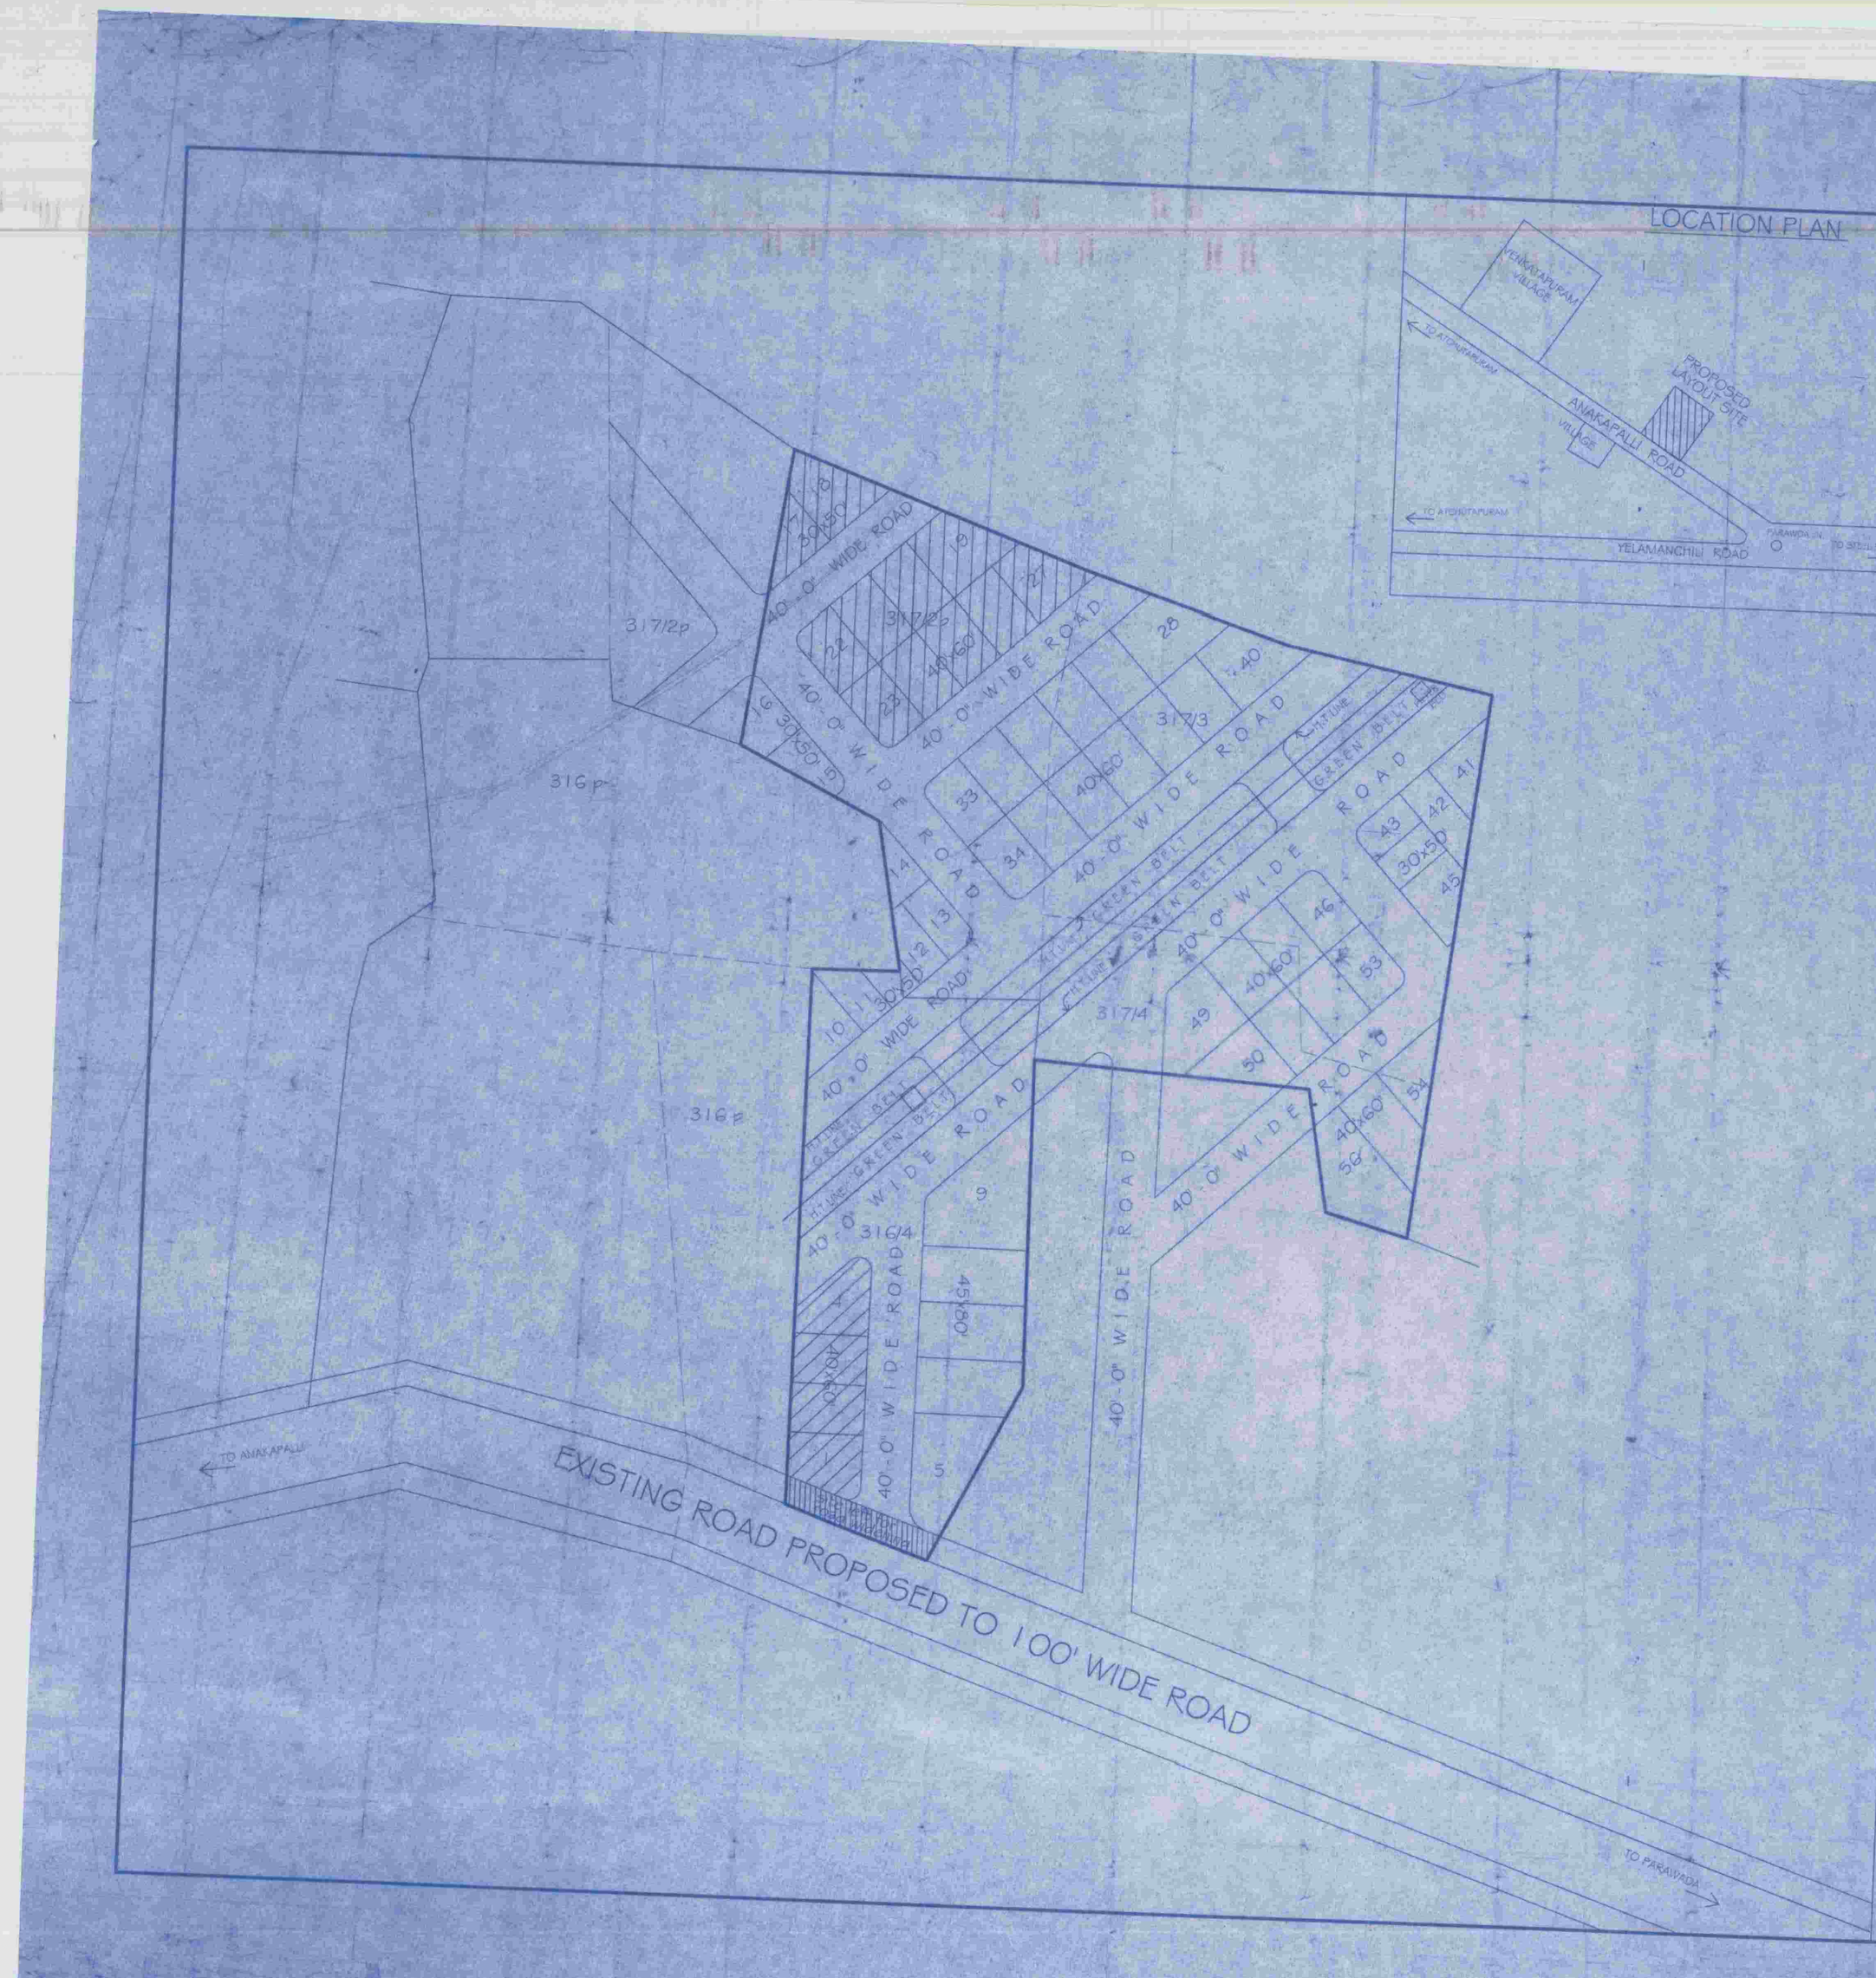

PROPOSED LAYOUT IN S.NOS: 316/4P & 317/2P, 3, 4 OF VENKATAPURAM (V), MUNAGAPA M), VISAKHAPATNAM DISTRICT

BELONGS TO M/S H.S.D & OTHERS

LAND USE ANALYSIS :-

SL.NO.	DESCRIPTION	EXTENT Acs.-cts.	PERCENTAGE
1.	PLOTTED AREA	3-36	52.01%
2.	ROADS AREA	2-42	37.46%
3.	OPEN SPACE (GREEN BELT UNDER H.T. LINES)	0-68	10.53 %
	TOTAL AREA	06-46	100.00 %

PLOTS DETAIL :-

SL.NO.	PLOT SIZE	PLOT AREA in Sq. yds.	NO. OF PLOTS
1.	45' x 80'	400.00	5
2.	40' x 60'	266.67	37
3.	30' x 50'	166.67	14
	TOTAL NO. OF PLOTS		56

LAYOUT BOUNDARY

PLOTS MORTGAGED TO VUDA - 15 NOs.
PLOT Nos: 1 TO 4 & 17 TO 27
Extent: Acs. 0.86 ts.

OWNER'S SIGNATURE	LICENSED SURVEYOR
SCALE : 1" = 66'-0" FILE R.C.No: L.T. 541/07/3 L.P.No: 62/2007	NORTH
S/D'man	Asst. planning officer - C.I.
Junior planning officer	Chief urban planner
Asst. planning officer	VICE-CHAIRMAN

VISAKHAPATNAM URBAN DEVELOPMENT AUTHORITY