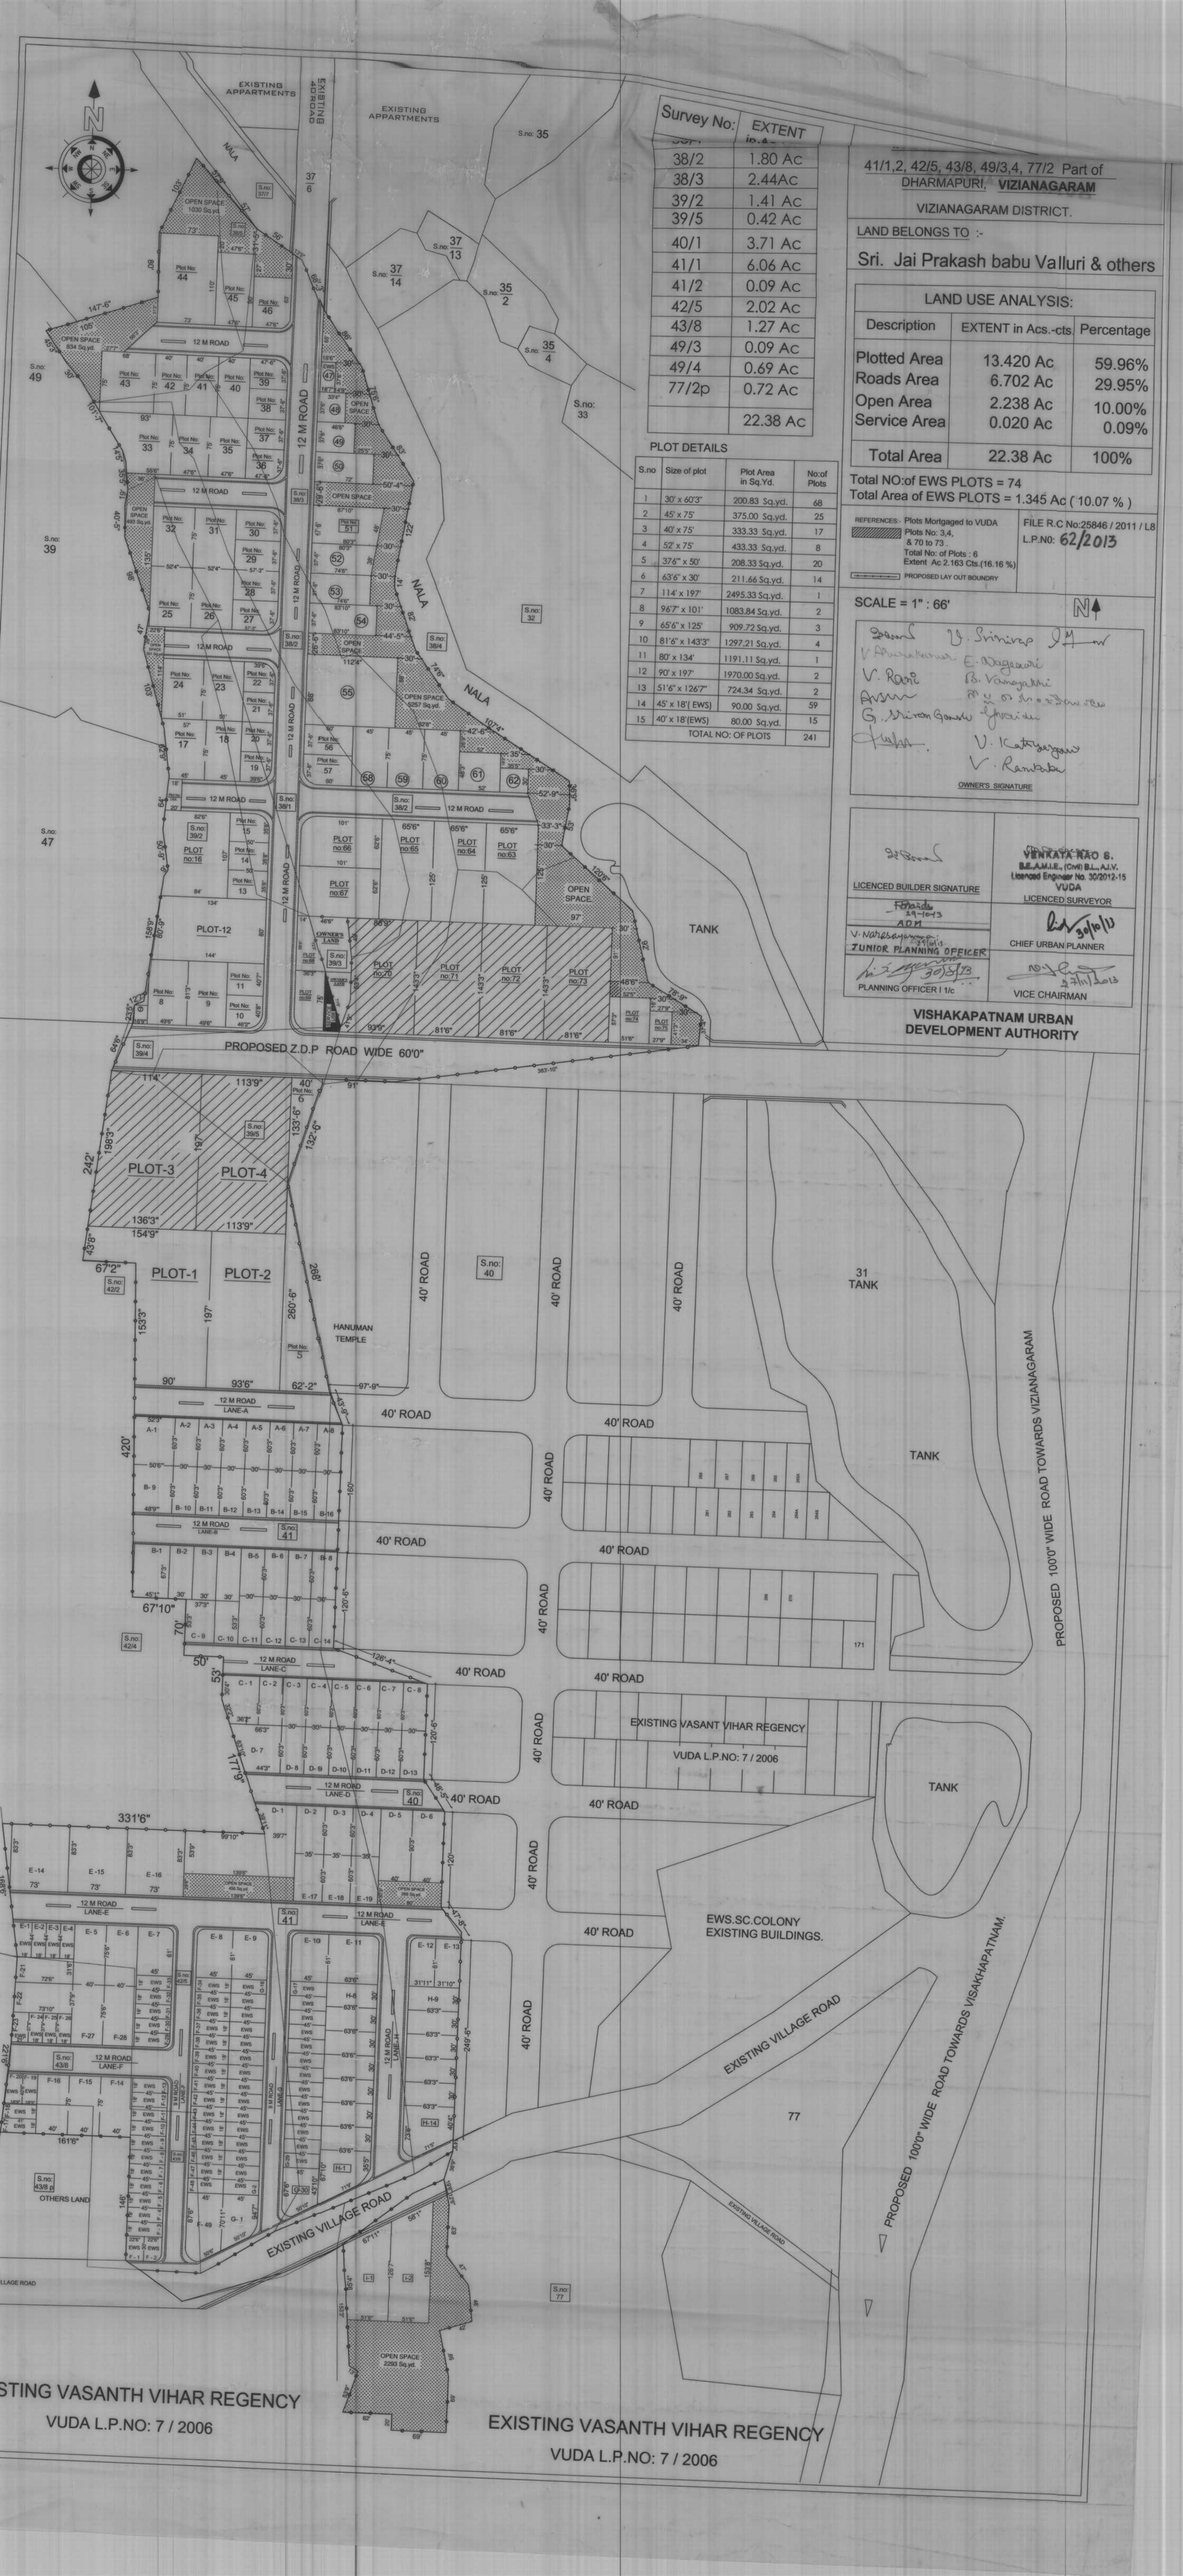

Survey No:	EXTENT in Ac.
38/2	1.80 Ac
38/3	2.44Ac
39/2	1.41 Ac
39/5	0.42 Ac
40/1	3.71 Ac
41/1	6.06 Ac
41/2	0.09 Ac
42/5	2.02 Ac
43/8	1.27 Ac
49/3	0.09 Ac
49/4	0.69 Ac
77/2p	0.72 Ac
	22.38 Ac

PLOT DETAILS

S.no	Size of plot	Plot Area in Sq.Yd.	No:of Plots
1	30' x 60'3"	200.83 Sq.yd.	68
2	45' x 75'	375.00 Sq.yd.	25
3	40' x 75'	333.33 Sq.yd.	17
4	52' x 75'	433.33 Sq.yd.	8
5	37'6" x 50'	208.33 Sq.yd.	20
6	63'6" x 30'	211.66 Sq.yd.	14
7	114' x 197'	2495.33 Sq.yd.	1
8	96'7" x 101'	1083.84 Sq.yd.	2
9	65'6" x 125'	909.72 Sq.yd.	3
10	81'6" x 143'3"	1297.21 Sq.yd.	4
11	80' x 134'	1191.11 Sq.yd.	1
12	90' x 197'	1970.00 Sq.yd.	2
13	51'6" x 126'7"	724.34 Sq.yd.	2
14	45' x 18'(EWS)	90.00 Sq.yd.	59
15	40' x 18'(EWS)	80.00 Sq.yd.	15
TOTAL NO: OF PLOTS			241

41/1,2, 42/5, 43/8, 49/3,4, 77/2 Part of DHARMAPURI, **VIZIANAGARAM**

VIZIANAGARAM DISTRICT.

LAND BELONGS TO :-

Sri. Jai Prakash babu Valluri & others

LAND USE ANALYSIS:

Description	EXTENT in Acs.-cts.	Percentage
Plotted Area	13.420 Ac	59.96%
Roads Area	6.702 Ac	29.95%
Open Area	2.238 Ac	10.00%
Service Area	0.020 Ac	0.09%
Total Area	22.38 Ac	100%

Total NO:of EWS PLOTS = 74

Total Area of EWS PLOTS = 1.345 Ac (10.07 %)

REFERENCES:
- Plots Mortgaged to VUDA Plots No: 3,4, & 70 to 73. Total No: of Plots : 6 Extent Ac 2.163 Cts.(16.16 %)
- PROPOSED LAY OUT BOUNDRY

FILE R.C No:25846 / 2011 / L8
L.P.NO: 62/2013

SCALE = 1" : 66'

N

OWNER'S SIGNATURE

LICENCED BUILDER SIGNATURE

VENKATA RAO S.
B.E.,M.I.E., (Civil) B.L.A.I.Y.
Licensed Engineer No. 30/2012-15
VUDA
LICENCED SURVEYOR

JUNIOR PLANNING OFFICER

CHIEF URBAN PLANNER

PLANNING OFFICER I /c

VICE CHAIRMAN

VISHAKAPATNAM URBAN DEVELOPMENT AUTHORITY