


Description of the Layout in Sy. Nos.

S.No	Survey No	Applied Extent for Layout AC. (Cents)
1	219/16p	0.03
2	219/17p	0.03
3	219/18p	0.07
4	241/5p	0.20
5	241/6	0.07
6	241/7	0.56
7	241/8	0.10
8	241/9	0.20
9	241/10	0.65
10	241/11	0.01
11	241/12	0.27
12	241/13p	0.13
13	241/14p	0.15
14	241/20p	0.06
15	241/21p	0.10
16	241/34p	0.10
17	242/1	0.07
18	242/2	0.02
19	242/3	0.10
20	242/4	0.10
21	242/5	0.12
22	242/6	0.16
23	242/7	0.10
24	242/8	0.18
25	242/9	0.15
26	242/10	0.06
27	242/11	0.19
28	242/12	0.12
29	242/13	0.01
30	242/14	0.22
31	242/15	0.16
32	242/16	0.10
33	242/17	0.14
34	242/18	0.07
35	242/19	0.22
36	242/20p	0.23
37	242/21p	0.12
38	242/22	0.14
39	242/23	0.48
40	242/24	4.78
41	242/25	0.09
42	242/26	0.10
43	242/27	0.19
44	242/28	0.15
45	242/29	0.16
46	242/30	0.86
Total		12.32

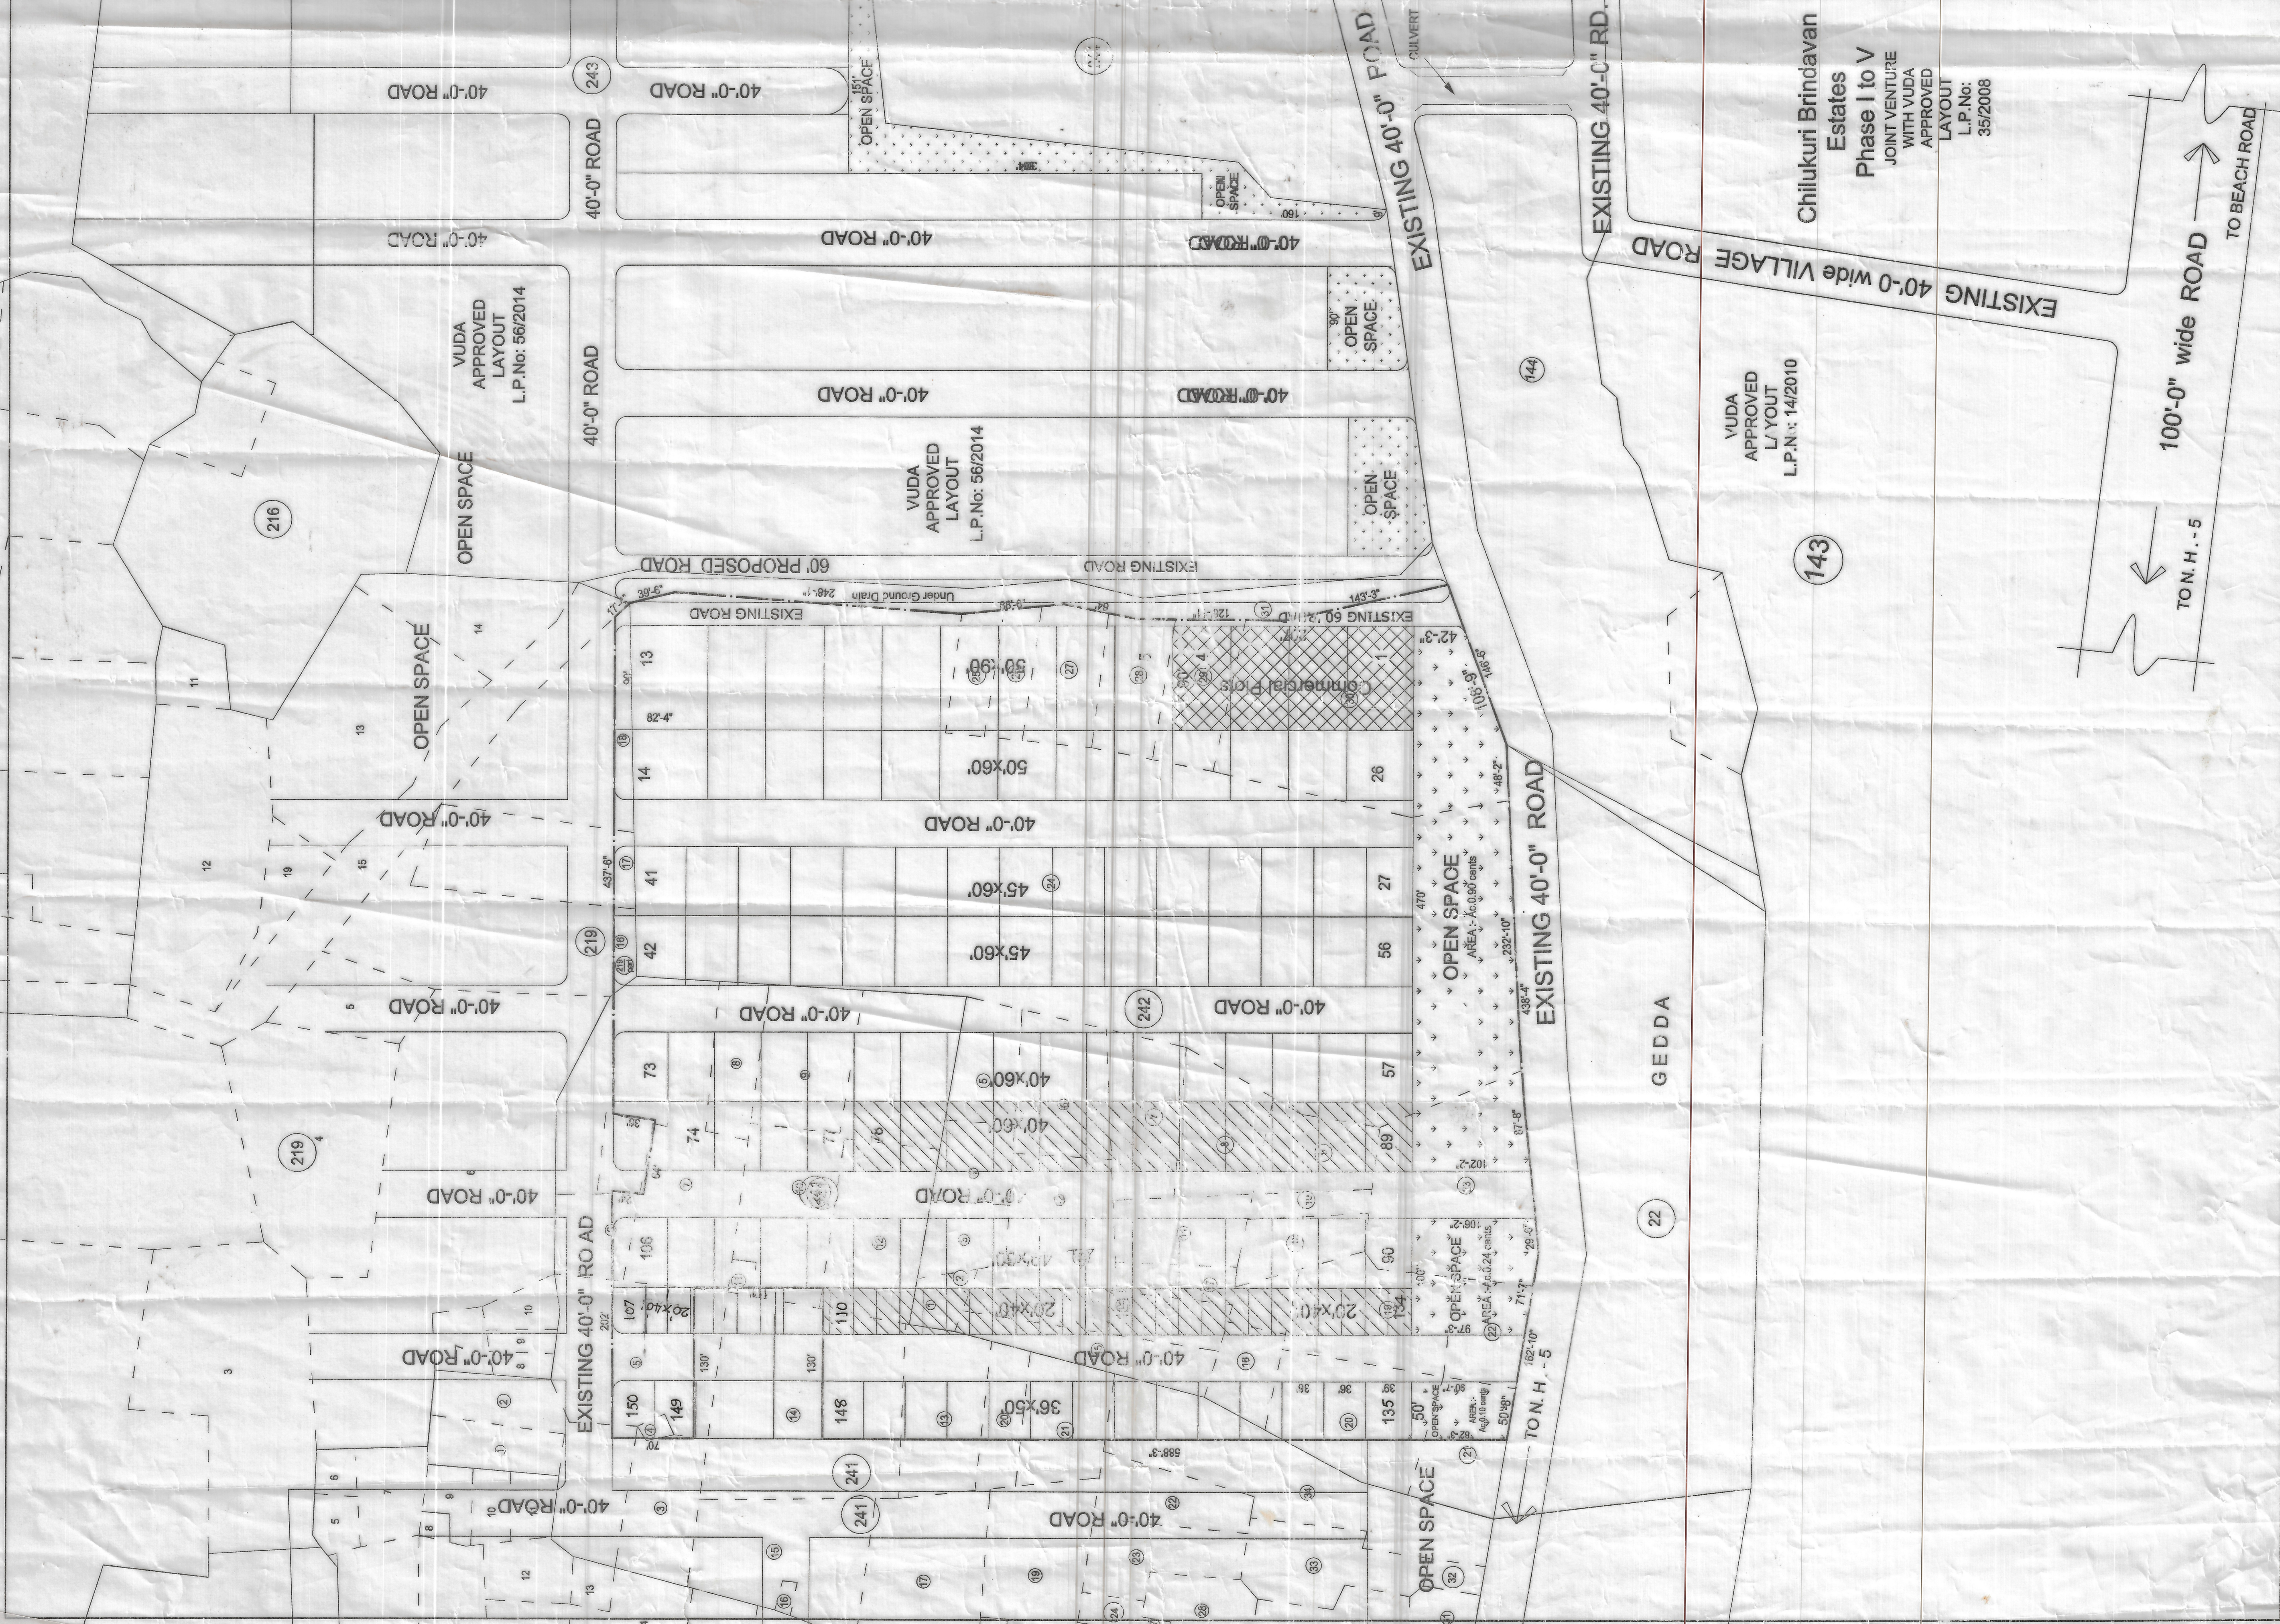

PROPOSED CHILUKURI BRUNDAVAN ESTATES
PHASE - VII, IN S.Nos: 219/p, 241/p & 242/p
OF GAMBHIRAM VILLAGE,
ANANDAPURAM MANDAL,
VISAKHAPATNAM DISTRICT.

Promoters :- Chilukuri Housing Projects Pvt. Ltd.
Represented by Managing Director,
Sri Chilukuri Srinivas & Others

LAND USE ANALYSIS :-


SL.NO.	DESCRIPTION	EXTENT Acs.-cts.	PERCENTAGE
1.	PLOTTED AREA	6-95	59.82 %
2.	5% AMENITIES AREA	0-42	
3.	ROADS AREA	3-71	30.10 %
4.	OPEN SPACE	1-24	10.08 %
TOTAL AREA		12-32	100.00 %

PLOTS DETAIL :-

SL.NO.	PLOT SIZE	Plot area in Sq. yds.	NO. OF PLOTS
1.	50' x 90'	500.00	13
2.	50' x 60'	333.33	13
3.	45' x 60'	300.00	30
4.	40' x 60'	266.67	50
5.	36' x 50'	200.00	16
6.	20' x 40'	88.89	28
TOTAL NO. OF PLOTS			150



LAYOUT BOUNDARY

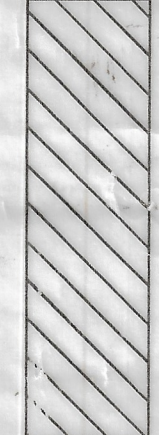

PLOTS MORTGAGED TO VUDA - 37 nos.
PLOT Nos: 78 to 89 & 110 to 134
Extent: Acs. 1-11 cts.

G. Srinivas
Managing Director
Chilukuri Housing Projects Pvt. Ltd.
Licenced Surveyor Regd. No. 60/15
Visakhapatnam Urban Development Authority
Cell: 9849585830, 27423019

LICENSED SURVEYOR

SCALE : 1" = 66'-0"
FILE R.C.No: 8439/14/L6
L.P.No: 62 / 2015

OWNERS' SIGN.

Srinivas
8-6-2015

S/D'man

Chief urban planner

Srinivas
8-6-2015

Planning officer - 1/c

VICE-CHAIRMAN

VISAKHAPATNAM URBAN
DEVELOPMENT AUTHORITY