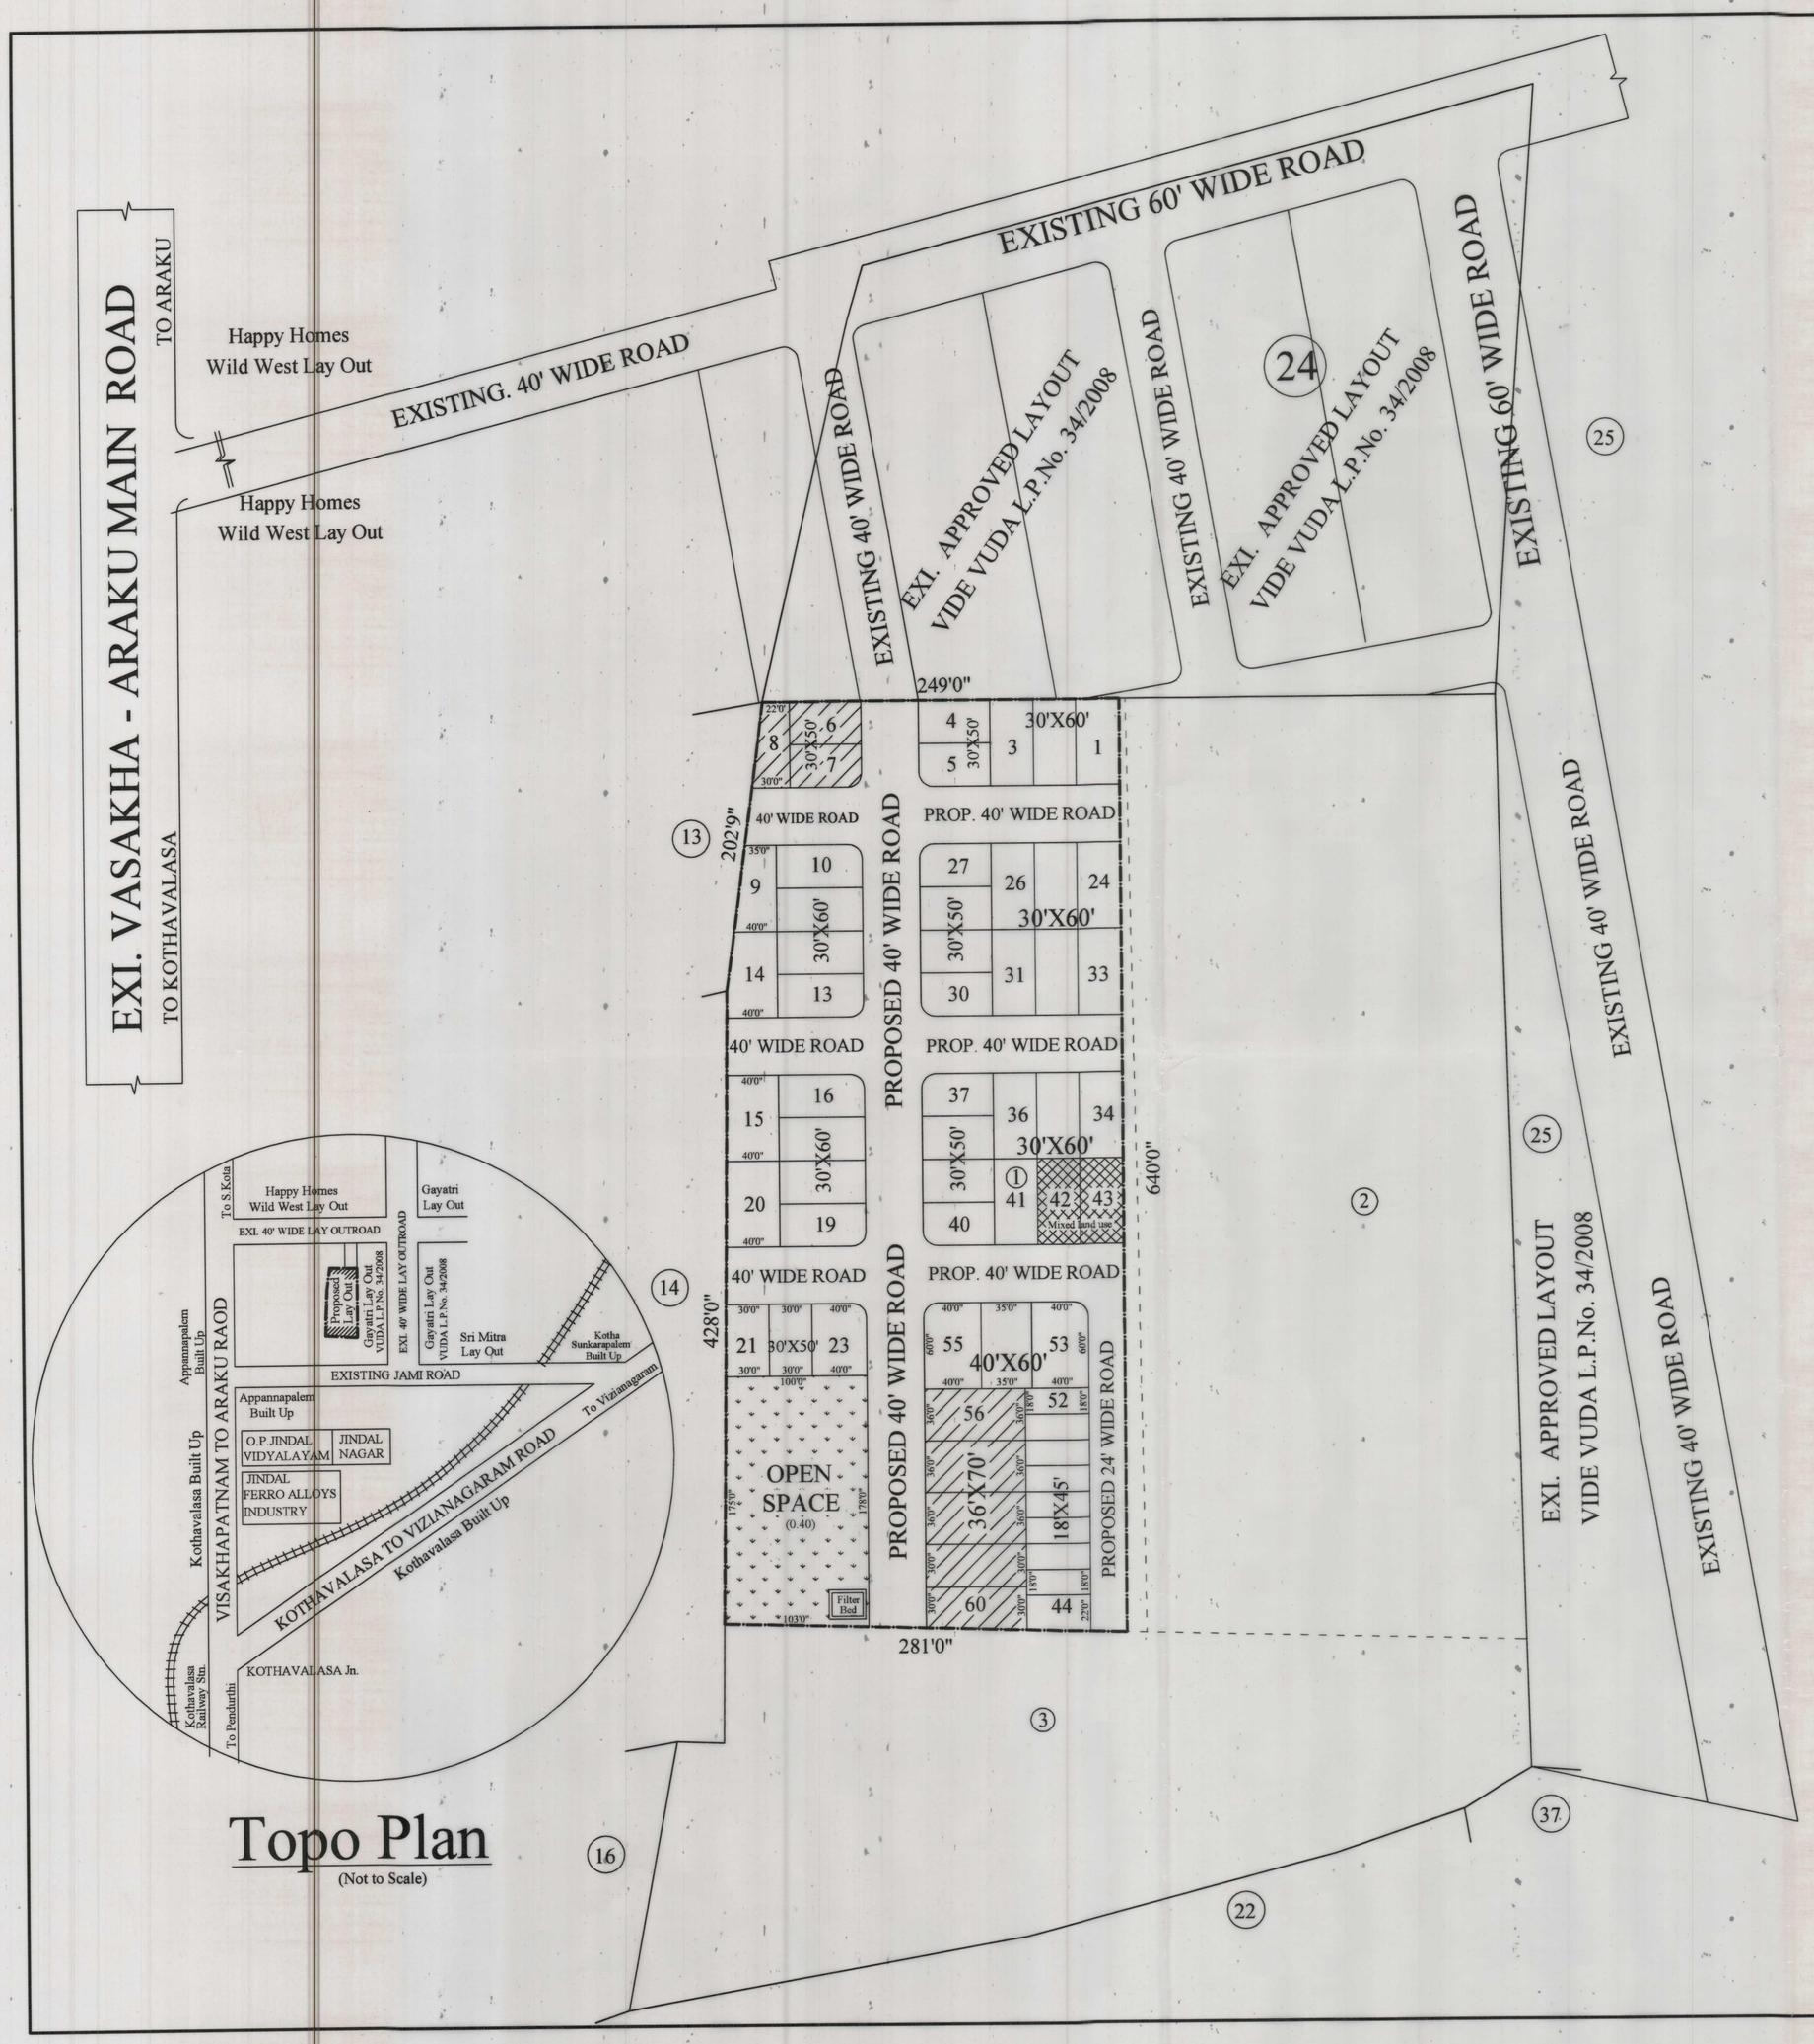

Topo Plan

(Not to Scale)

PLAN SHOWING THE PROPOSED LAY OUT IN SURVEY No. 23/1 OF DATTI VILLAGE APPANNAPALEM PANCHAYAT KOTHAVALASA MANDAL VIZIANAGARAM DISTRICT

Belongs to :

Sri. NAYUNIPATRUNI PAPA RAO
S/o Late NARASIMHAPPADU
VISAKHAPATNAM

PROPOSED LAND DETAILS

S.No.	NAME OF VILLAGE	SURVEY No.	EXTENT IN ACRES		
			RECORDED	REGISTERED	PROPOSED
1.	DATTI	23/1	10.85	4.05	4.00
	TOTAL EXTENT		10.85	4.05	4.00

LAND USE ANALYSIS

S.No.	DESCRIPTION	EXTENT IN ACRES	PERCENTAGE
1.	PLOTTED AREA (Including 3% Mixed Land Use Area = Ac 0.07 Cts)	2.33	58.25 %
2.	ROADS AREA	1.27	31.75 %
3.	OPEN SPACE AREA	0.40	10.00 %
	TOTAL AREA	4.00	100.00 %

PLOTTING DETAILS

S.No.	SIZE OF PLOT	AREA OF PLOT	No. OF PLOTS
1.	36' 0" X 70' 0"	280.00 SqYds	03
2.	40' 0" X 60' 0"	266.66 SqYds	06
3.	30' 0" X 70' 0"	233.33 SqYds	02
4.	30' 0" X 60' 0"	200.00 SqYds	25
5.	30' 0" X 50' 0"	166.66 SqYds	15
6.	18' 0" X 45' 0"	90.00 SqYds	09
	TOTAL PLOTS		60

SCALE : 1" = 66'0"

NORTH

LAY OUT BOUNDARY

PLOTS MORTAGAGED TO VUDA

PLOT Nos.:- 6 to 8 & 56 to 60 = 8 Plots

EXTENT:- Ac 0.36 Cts/ 1742.40 SqYds

File R.C.No.:- 2592/2017/L8

L.P.No.:- 62/2018

SIGN. OF OWNER	K.V.H.SUNDARA RAO Licenced Civil Engineer Regd. No. 210/2016-19 Urban Development Authority VISAKHAPATNAM Cell: 9440146933, 2569936(R) SIGN. OF L. SURVEYOR
S/D.MAN	
	CHIEF URBAN PLANNER
Jr. PLANNING OFFICER	
PLANNING OFFICER	VICE CHAIRMAN

VISAKHAPATNAM URBAN DEVELOPMENT AUTHORITY