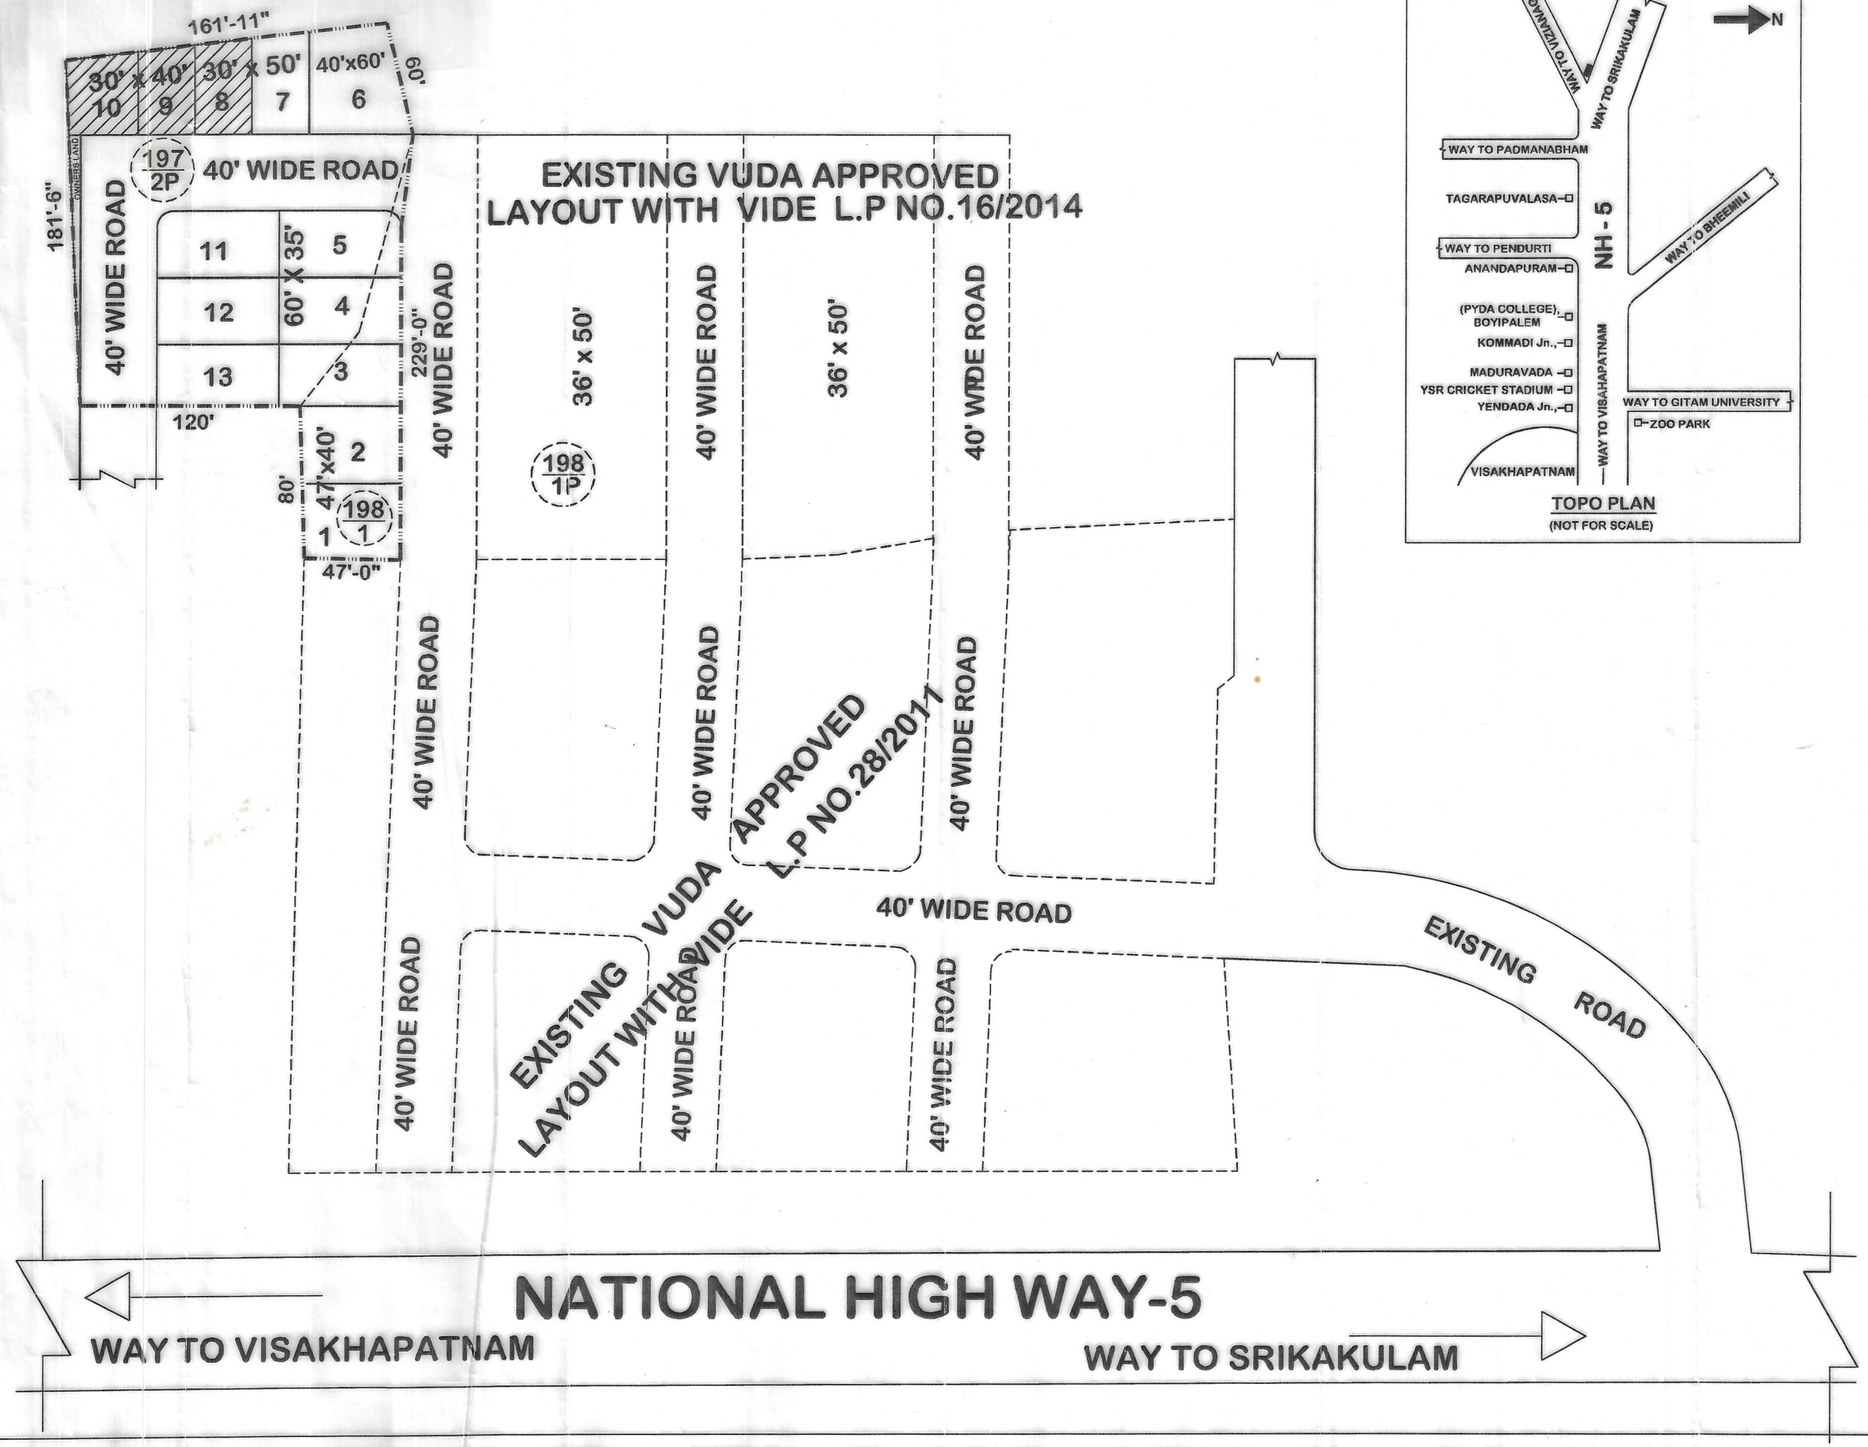

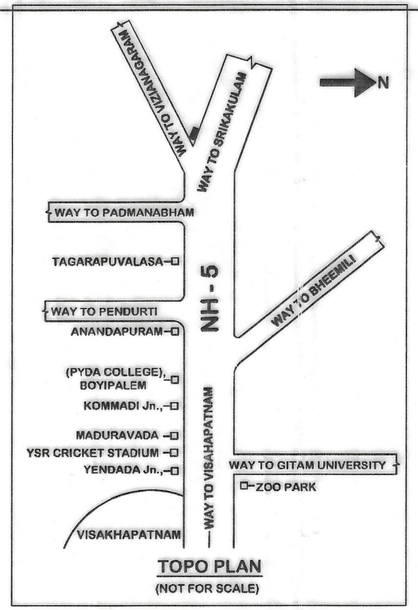

TOPO PLAN
(NOT FOR SCALE)

PROPOSED LAYOUT PLAN IN S.NO: 198/1P(Ac 0-19 CTS),197/2p (AC. 0.74 CTS.) OF MODAVALASA VILLAGE,DENKADA MANDAL VIZIANAGARAM DISTRICT.

BELONGS TO:- SWATHI PROMOTERS & OTHERS

DESCRIPTION OF LAYOUT IN SURVEY NO

SURVEY NO	EXTENT
198/1P	Ac. 0.19
197/2P	Ac. 0.74
TOTAL AREA :-Ac. 0.93 Cts.	

LAND USE ANALYSIS :-

SL.NO.	DESCRIPTION	EXTENT IN Acs.-cts.	PERCENTAGE
1.	PLOTTED AREA	0-65	69.89%
2.	ROADS AREA	0-28	30.11%
	TOTAL AREA	0-93	100.00 %

PLOT DETAILS :-

SL.NO.	PLOT SIZE	PLOT AREA IN Sq. yds.	NO. OF PLOTS
1.	40' x 60'	266.66	01
2.	60' x 35'	233.33	06
3.	47' x 40'	208.88	02
4.	30' x 50'	177.77	02
5.	40' x 30'	133.33	02
TOTAL NO. OF PLOTS			13

LAYOUT BOUNDARY

Plots Mortgaged to VUDA
Plot Nos : 8,9 & 10 Total No of plots 03
Extent Ac. 0.10 Cents

R.V.S.KISHORE
B.Tech, M.S.A, M.I.E
Licensed Civil Engineer
Regd.No. 66/2013-16
Visakhapatnam Urban Development Authority
Cell: 9849672399, 7793922111

LICENSED SURVEYOR.

NORTH

OWNER'S SIGN.

ADM

SCALE : 1" = 66'-0"
FILE R.C. No: 1142/14/L8
L.P.No: 64/2014

J.P.O

Planning officer I/C

Chief urban planner

VICE-CHAIRMAN

VISAKHAPATNAM URBAN DEVELOPMENT AUTHORITY