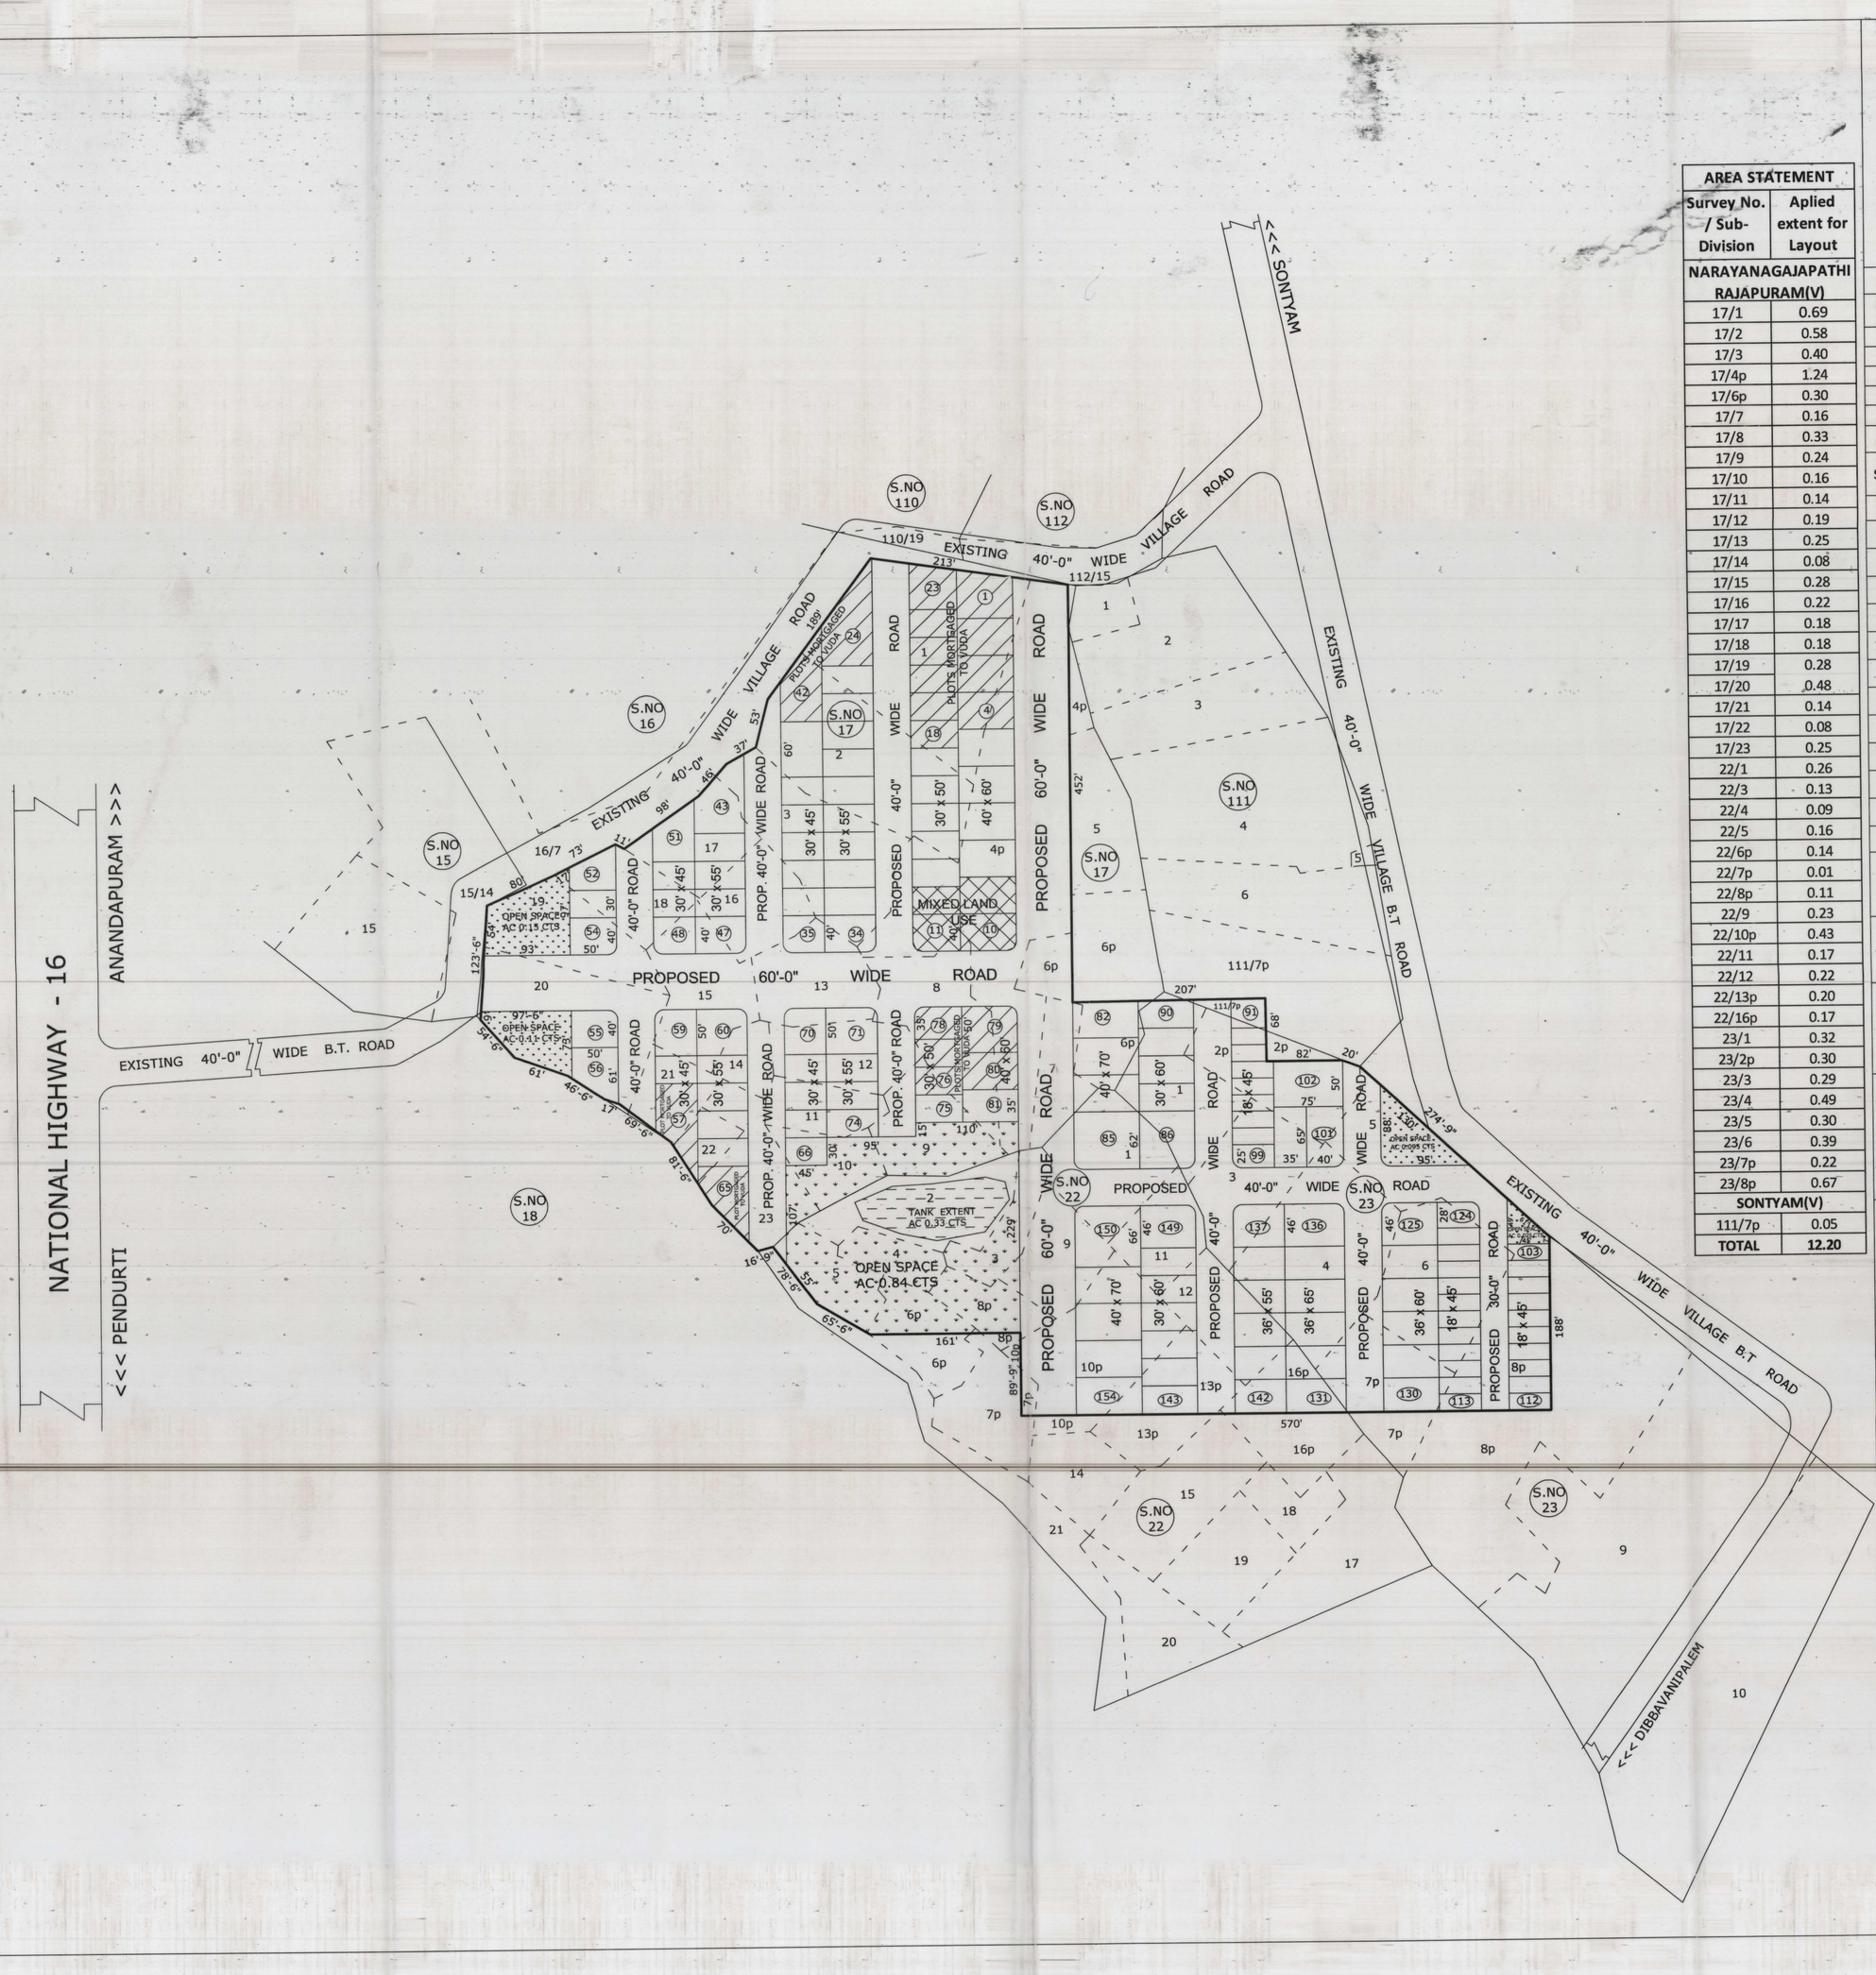

AREA STATEMENT	
Survey No. / Sub-Division	Aplied extent for Layout
NARAYANAGAJAPATHI RAJAPURAM(V)	
17/1	0.69
17/2	0.58
17/3	0.40
17/4p	1.24
17/6p	0.30
17/7	0.16
17/8	0.33
17/9	0.24
17/10	0.16
17/11	0.14
17/12	0.19
17/13	0.25
17/14	0.08
17/15	0.28
17/16	0.22
17/17	0.18
17/18	0.18
17/19	0.28
17/20	0.48
17/21	0.14
17/22	0.08
17/23	0.25
22/1	0.26
22/3	0.13
22/4	0.09
22/5	0.16
22/6p	0.14
22/7p	0.01
22/8p	0.11
22/9	0.23
22/10p	0.43
22/11	0.17
22/12	0.22
22/13p	0.20
22/16p	0.17
23/1	0.32
23/2p	0.30
23/3	0.29
23/4	0.49
23/5	0.30
23/6	0.39
23/7p	0.22
23/8p	0.67
SONTYAM(V)	
111/7p	0.05
TOTAL	12.20

PROPOSED LAYOUT PLAN
FOR RESIDENTIAL PLOTS
IN S.No's: 17/1, 2, 3, 4p, 6p, 7 To 23, 22/1, 3, 4, 5, 6p, 7p, 8p, 9, 10p, 11, 12, 13p, 16p & 23/1, 2p, 3 to 6, 7p, 8p OF NARAYANAGAJAPATHI RAJAPURAM (V), & IN S.No's: 111/7p OF SONTYAM (V), ANANDPURAM MANDAL, VISAKHAPATNAM DISTRICT.
Land Belongs To: Sri Y.V.V.Rayudu & Others

LAND USE ANALYSIS

SL. NO.	DESCRIPTION	EXTENT Acs.-cts.	PERCENTAGE
1.	PLOTTED AREA	6.38	53.85 %
2.	MIXED LAND USE	0.19	
3.	ROADS AREA	4.41	36.15 %
4.	OPEN SPACE AREA	1.22	10.00 %
	TOTAL AREA	12.20	100.00 %

PLOTS DETAILS

SL.NO.	PLOT SIZE	PLOT AREA IN Sq Yds	NO OF PLOTS
1	50' X 75'	416.66	01
2	40' X 70'	311.11	09
3	40' X 60'	266.66	14
4	36' X 65'	260.00	07
5	36' X 60'	240.00	06
6	40' X 50'	222.22	02
7	36' X 55'	220.00	06
8	30' X 60'	200.00	12
9	30' X 55'	183.33	26
10	30' X 50'	166.66	20
11	30' X 45'	150.00	20
12	18' X 45'	90.00	31
TOTAL NO. OF PLOTS			154

PROPOSED LAYOUT BOUNDARY.

FILE RC.No: 3389 / 2016 / L6
L.P.No: 65 / 2018

SCALE :
1" = 66'-0"

N
W E
S

PLOTS MORTGAGED TO VUDA
PLOT NOS: 1 TO 4, 18 TO 24, 42, 57, 65, 76 TO 80
EXTENT: AC 1.01 CTS
NO. OF PLOTS: 19

Y. Venkateswara Rao
J. Kishore Kumar
M. Naga Raju
V. Shirisha

OWNERS SIGN.

H. LAKSHMI NARAYANA
VUDA Licenced Civil Engineer / Surveyor
Regd.No. 104/2019-2021
Visakhapatnam Urban Development Authority
VISAKHAPATNAM.
Ph : 7093144587

LICENSED SURVEYOR

Ch. Sitaramaiah 31.5.18
T.P.O

26/6/18
Planning Officer

02/06/18
Chief Urban Planner

VICE CHAIRMAN

VISAKHAPATNAM URBAN DEVELOPMENT AUTHORITY