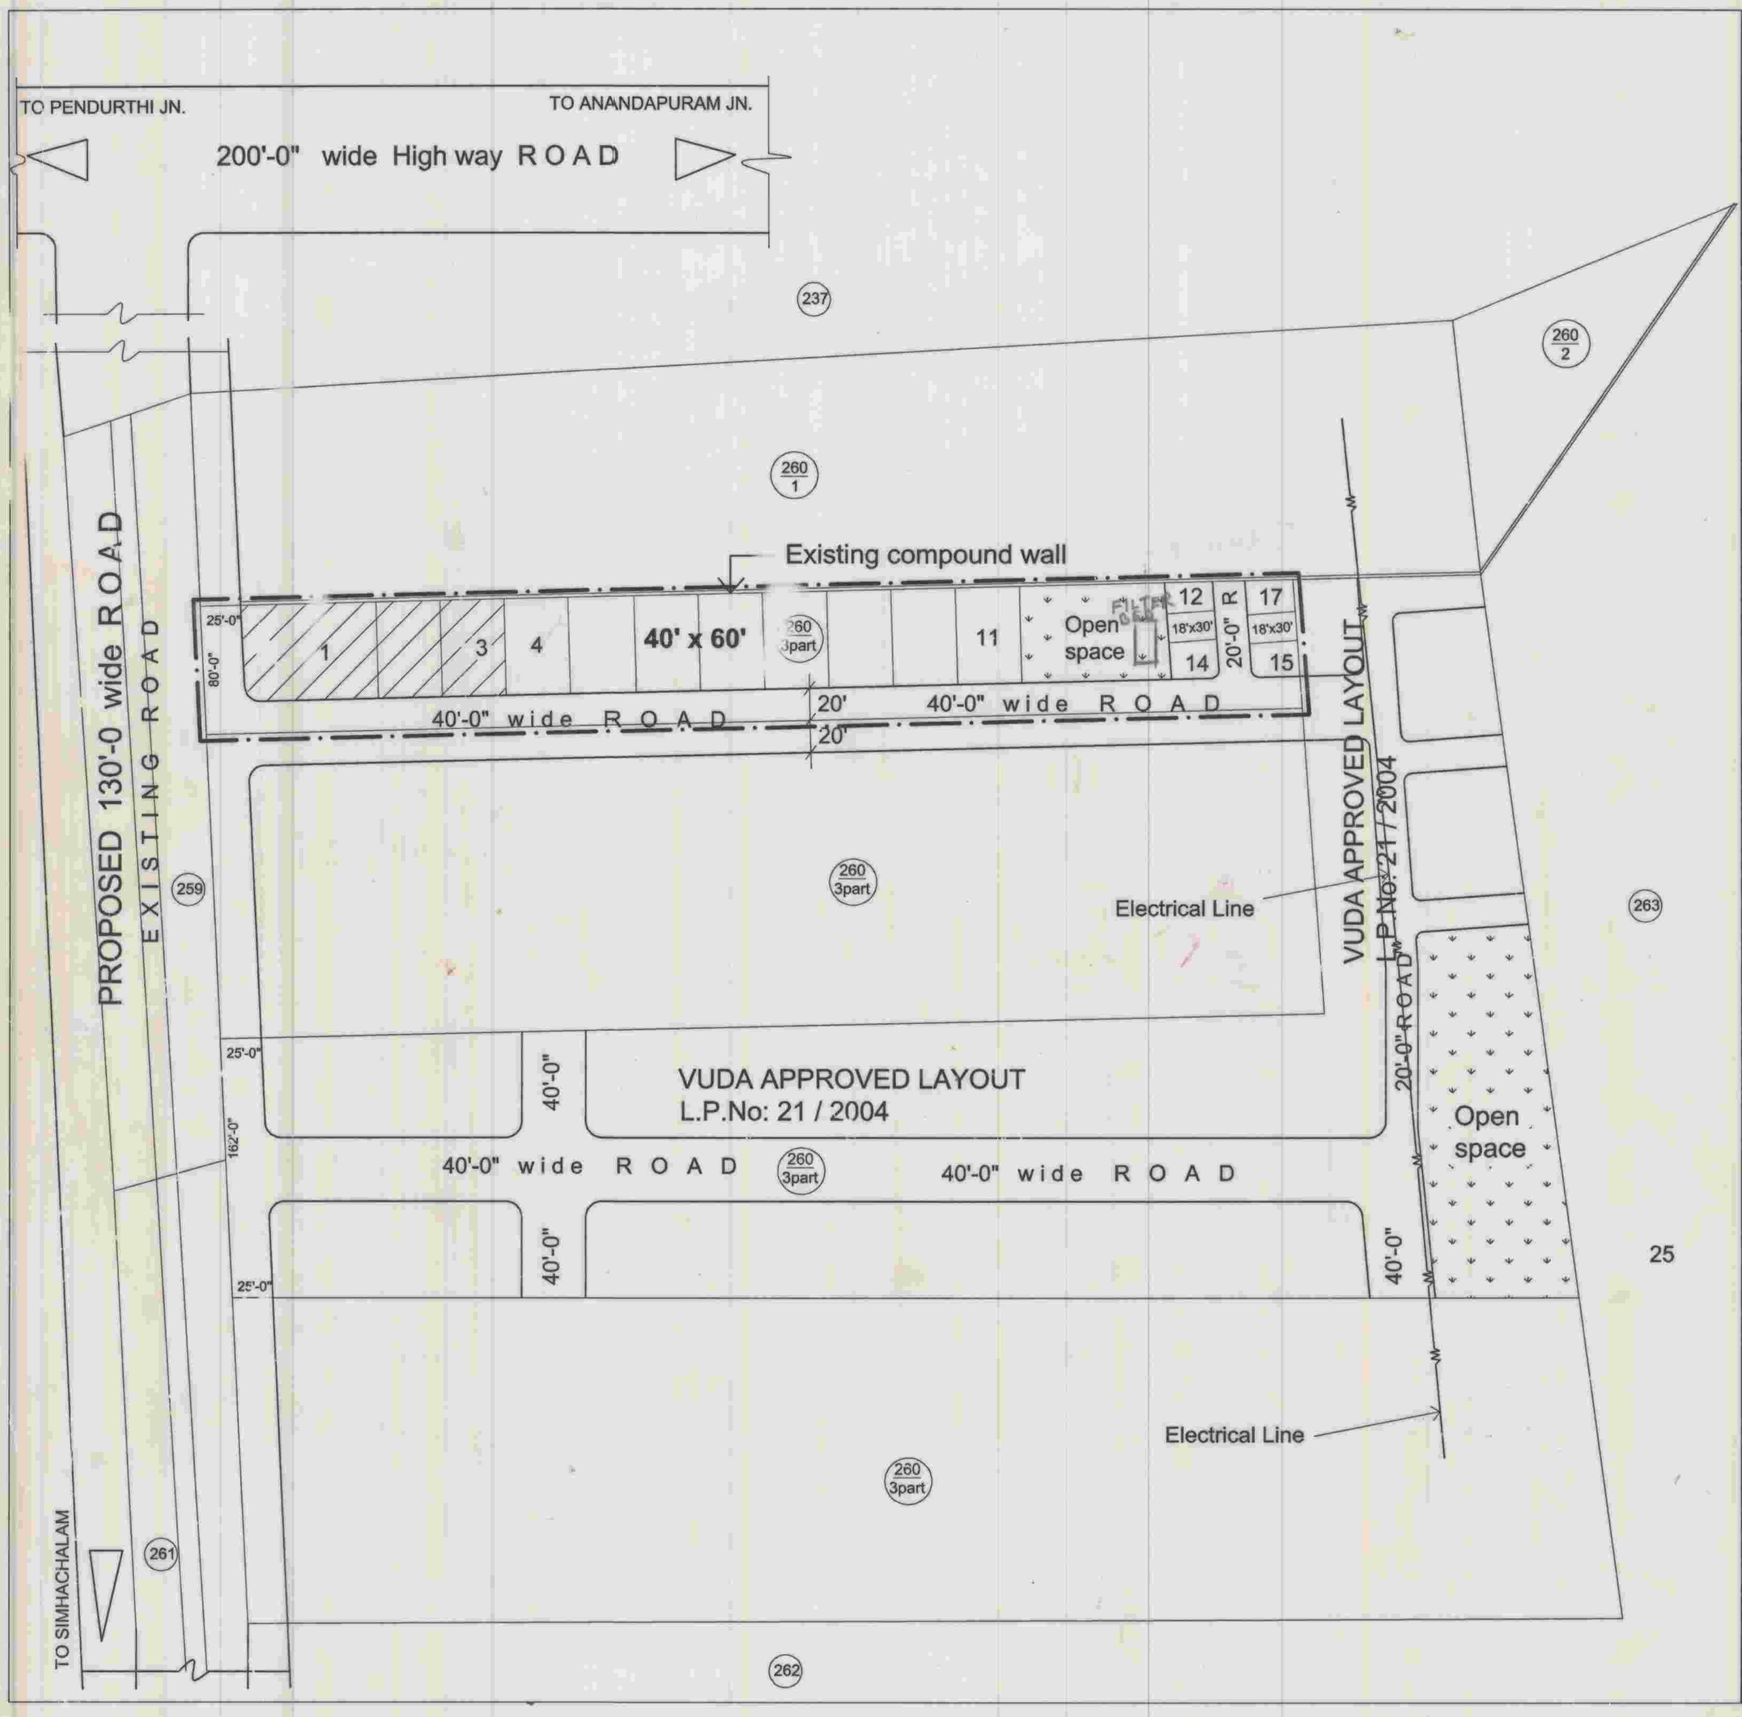

PROPOSED LAY-OUT IN S.NO: 260 / 3part OF GANDIGUNDAM VILLAGE, ANANDAPURAM (M), VISAKHAPATNAM DIST.

Belongs to : M/s PADMASREE REAL ESTATES & CONSTRUCTIONS.

LAND USE ANALYSIS :-

SL.NO.	DESCRIPTION	EXTENT ACS.-CTS.	PERCENTAGE
1.	PLOTTED AREA	0-73	58.40
2.	ROADS AREA	0-39	31.20
3.	OPEN SPACE AREA	0-13	10.40
	TOTAL AREA	1-25	100.00

PLOTS DETAIL :-

SL.NO.	PLOT SIZE	NO. OF PLOTS
1.	40' x 60'	11
2.	18' x 30'	6
	TOTAL NO. OF PLOTS	17

SCALE : 1" = 66'-0"

north

PROPOSED LAY-OUT BOUNDARY

For Padmasree Real Estates & Constructions
Managing Partner
Owner's Sign.

Sree Sai Ram Services
Surveyors Planners
Estimators & Executors
VISAKHAPATNAM
Cell: 98483 65443
Licensed Surveyor

FILE R.C.No:

L.P.No: 68 / 2004

PLOTS MORTIGAGED TO VUDA : 3 nos.
PLOT Nos: 1 to 3 Extent : Acs. 0-13 cts.

29/10/04
S / D' man

29/10/04
CHIEF URBAN PLANNER

29/10/04
JUNIOR PLANNING PLANNER

VICE-CHAIRMAN

VISAKHAPATNAM URBAN DEVELOPMENT AUTHORITY