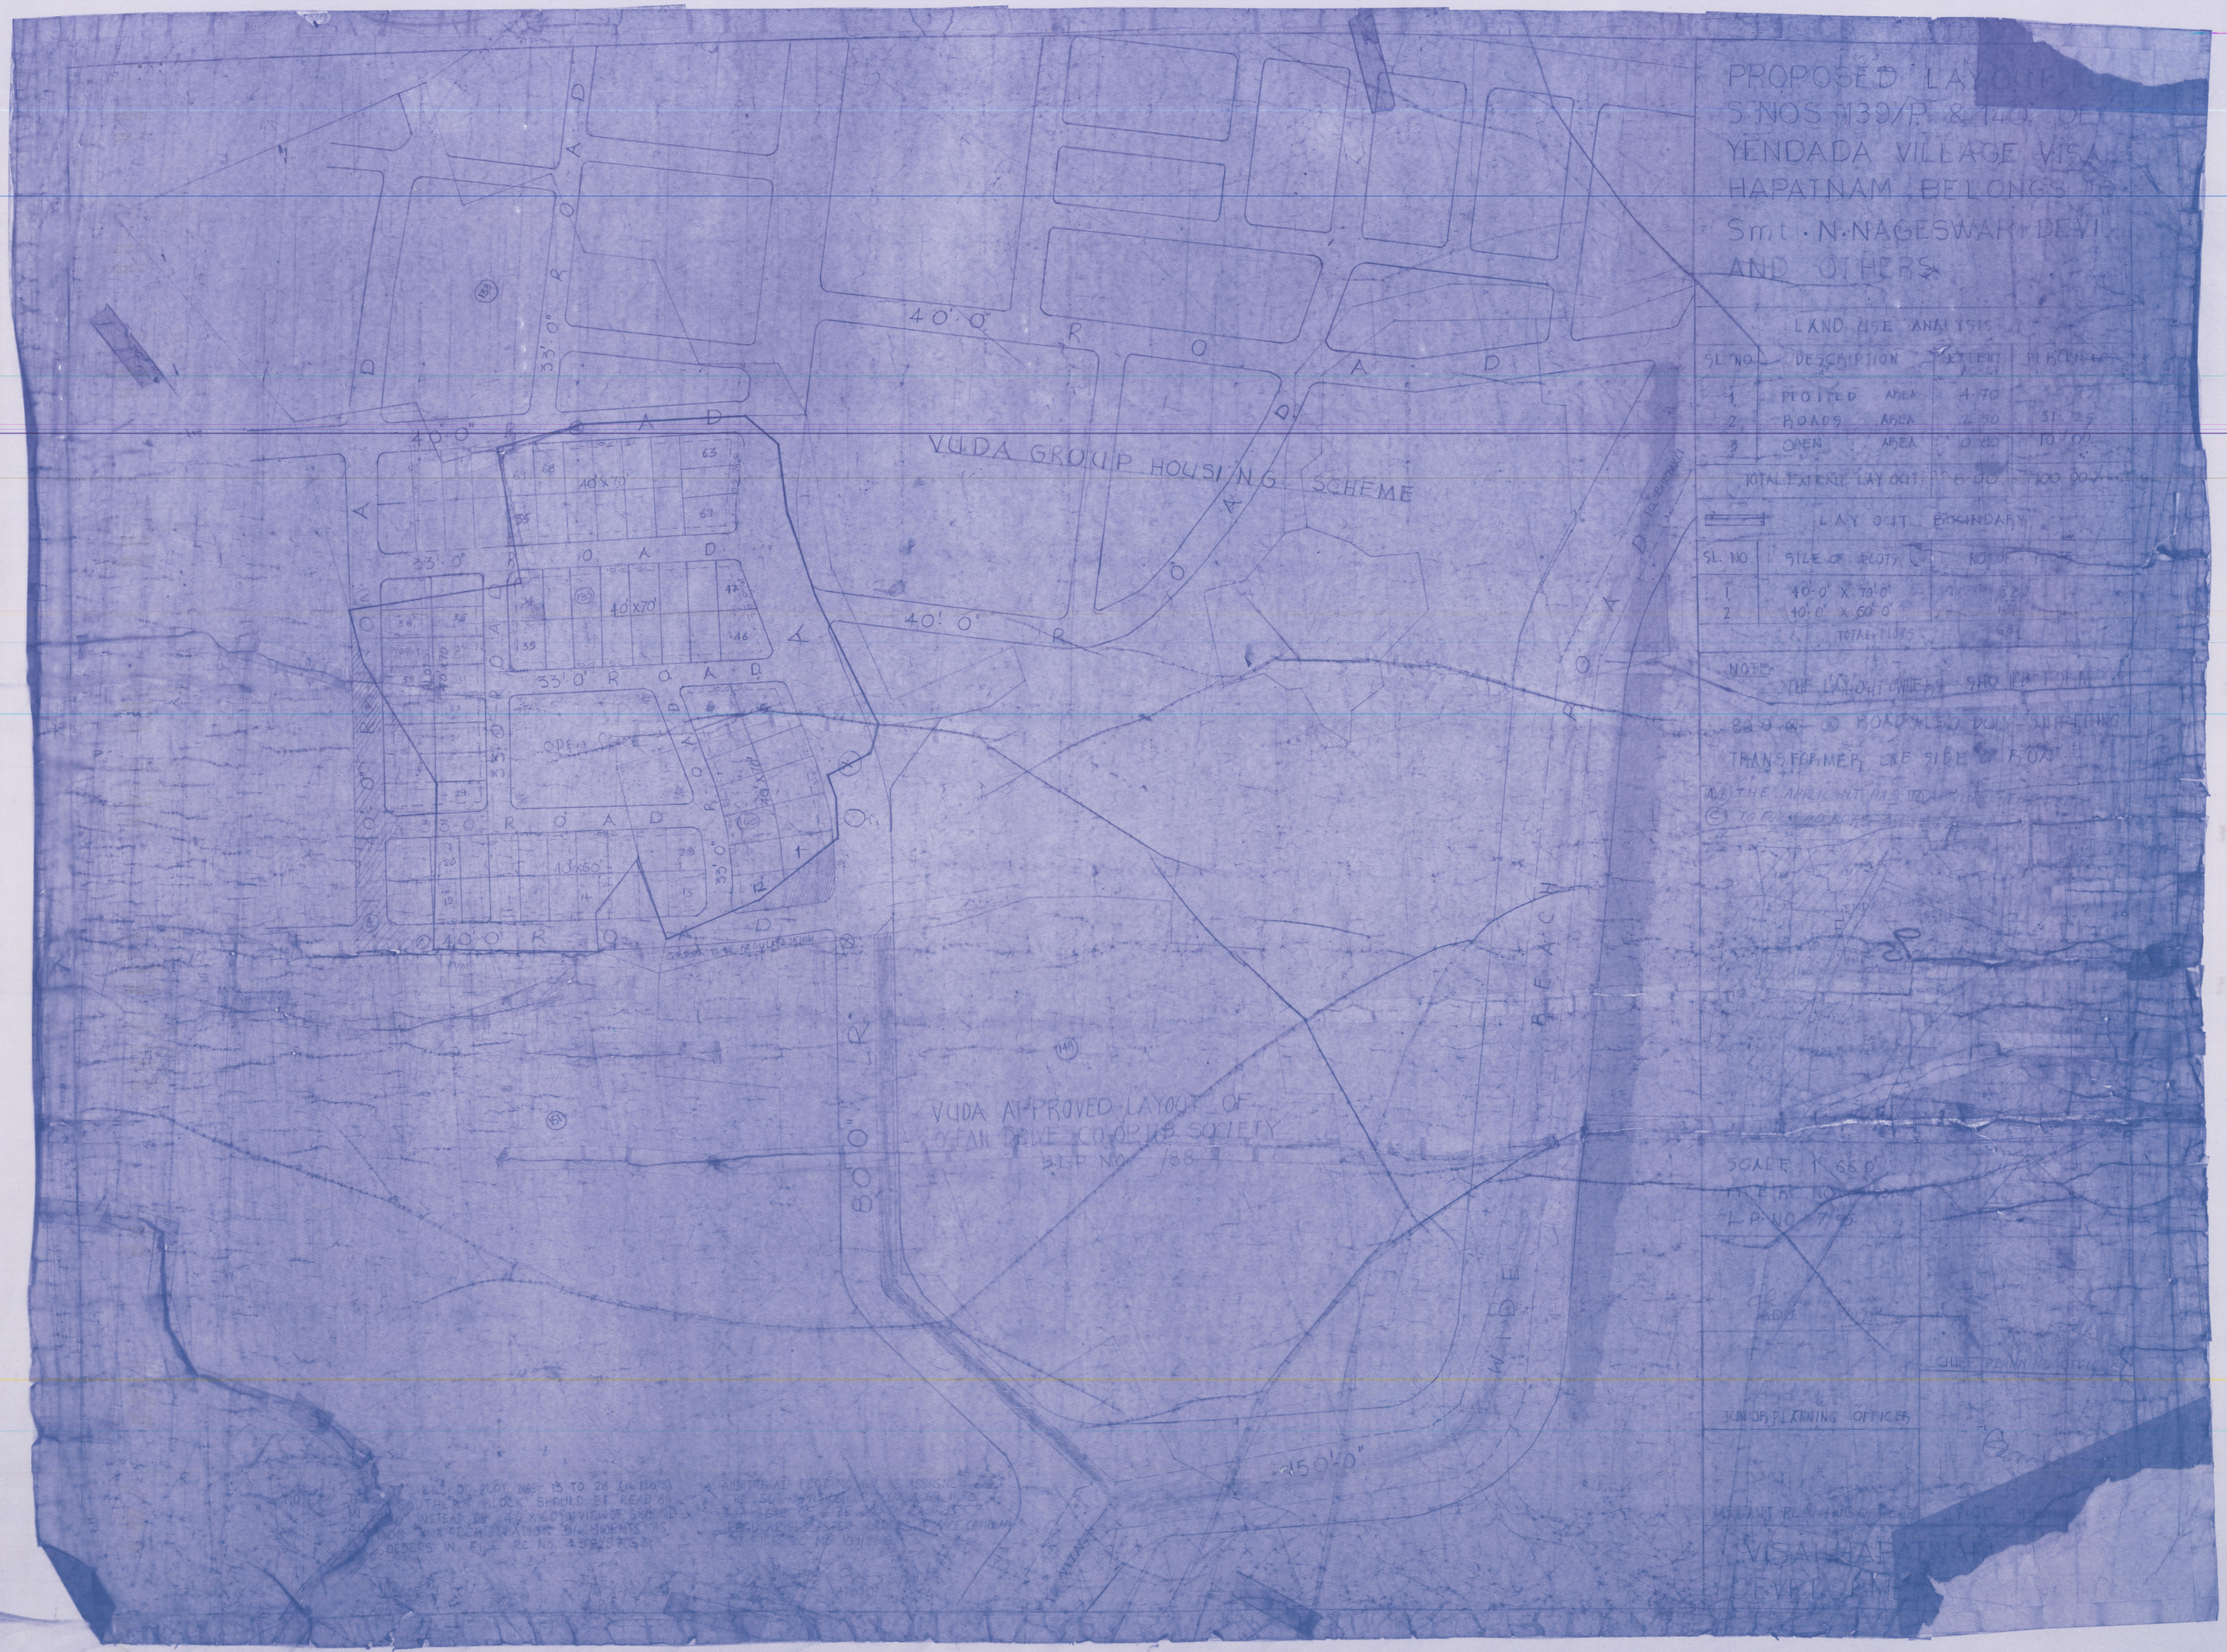
PROPOSED LAYOUT
S.NOS 139/P & 140 OF
YENDADA VILLAGE VISA
HAPATNAM BELONGS TO
Smt. N. NAGESWAR DEVI
AND OTHERS
LAND USE ANALYSIS
SL. NO
DESCRIPTION
EXTENT
PLOTTED AREA
ROADS AREA
OPEN AREA
TOTAL EXTENT LAY OUT
LAY OUT BOUNDARY
SIZE OF PLOTS
40'-0" X 70'-0"
40'-0" X 60'-0"
TOTAL PLOTS
NOTE
VUDA GROUP HOUSING SCHEME
VUDA APPROVED LAYOUT OF
OCEAN DRIVE CO-OP HB SOCIETY
B.P. NO /88
40' 0" ROAD
33' 0" ROAD
80' 0" ROAD
WIDE BEACH
40x70
40x70
10x60
OPEN SPACE
150'-0"
SCALE 1" = 66'
JUNIOR DRAWING OFFICER
VISAKHAPATNAM
DEVELOPMENT