REGULARISATION OF SITE IN T.S.NO 125p, BLOCK NO:16, OF WALTAIR WARD, VISAKHAPATNAM

PROPOSED REGULARISATION OF SITE
EXTENT : 2171.08 Sq.mt

EXISTING ROADS

PROPOSED ROADS

ROAD WIDENING EFFECTED AREA 64.65 sq.mts

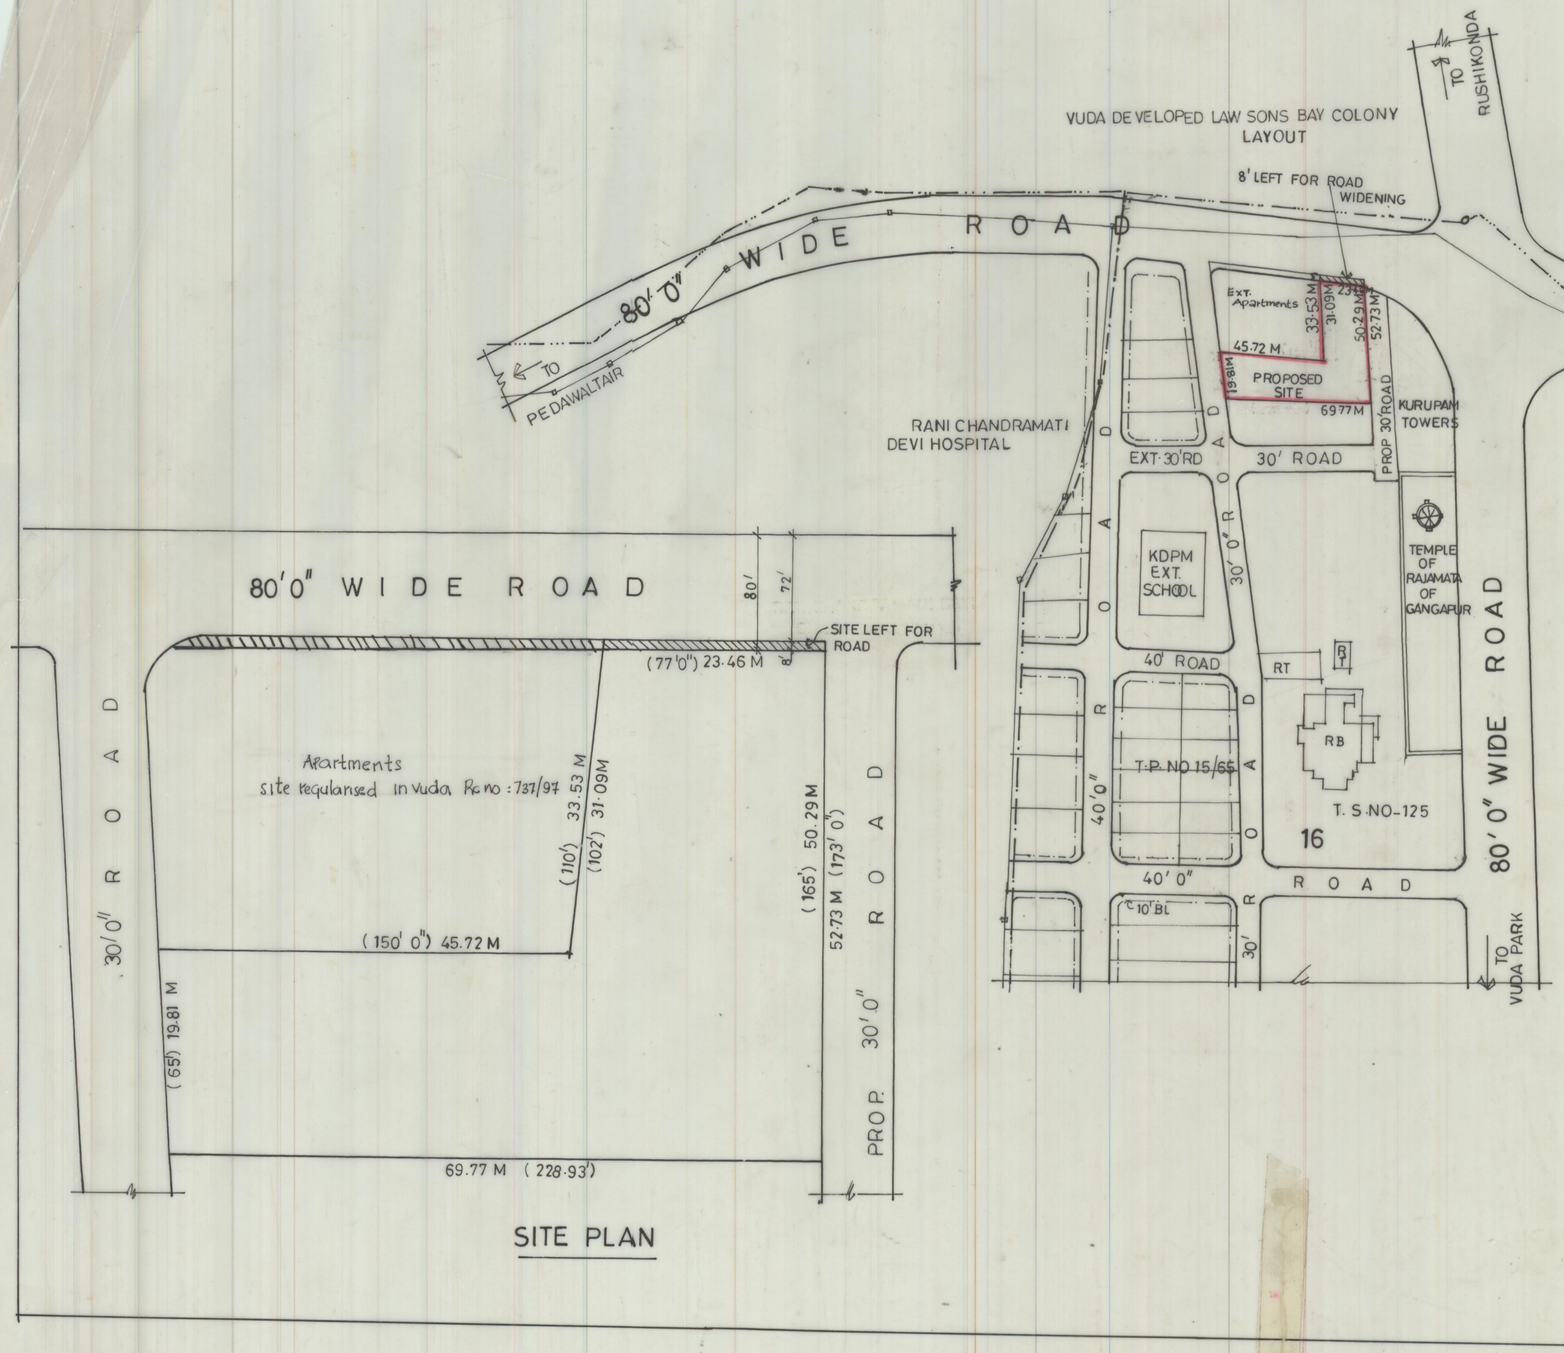

SITE PLAN

NOTE:

APPROVED BY VICE-CHAIRMAN, VUDA, ON dt 23-2-2001 IN N.F. PAGE NO. 10 IN FILE R.C.NO: 585/2000/G1

SCALE 1" = 132' 0"

N

FILE R.C.NO 585/2000/G1

R.L.P.NO : 7/2001

DRAWN BY
Ch. Ramalaxmi 24/2/2001

NO 24/2/2001
PLANNING OFFICER

M.V.S.Reddy 24/2/2001
JUNIOR PLANNING OFFICER

24/2/2001
ASST. PLANNING OFFICER

24/2/2001
CHIEF PLANNING OFFICER

VISAKHAPATNAM URBAN DEVELOPMENT AUTHORITY