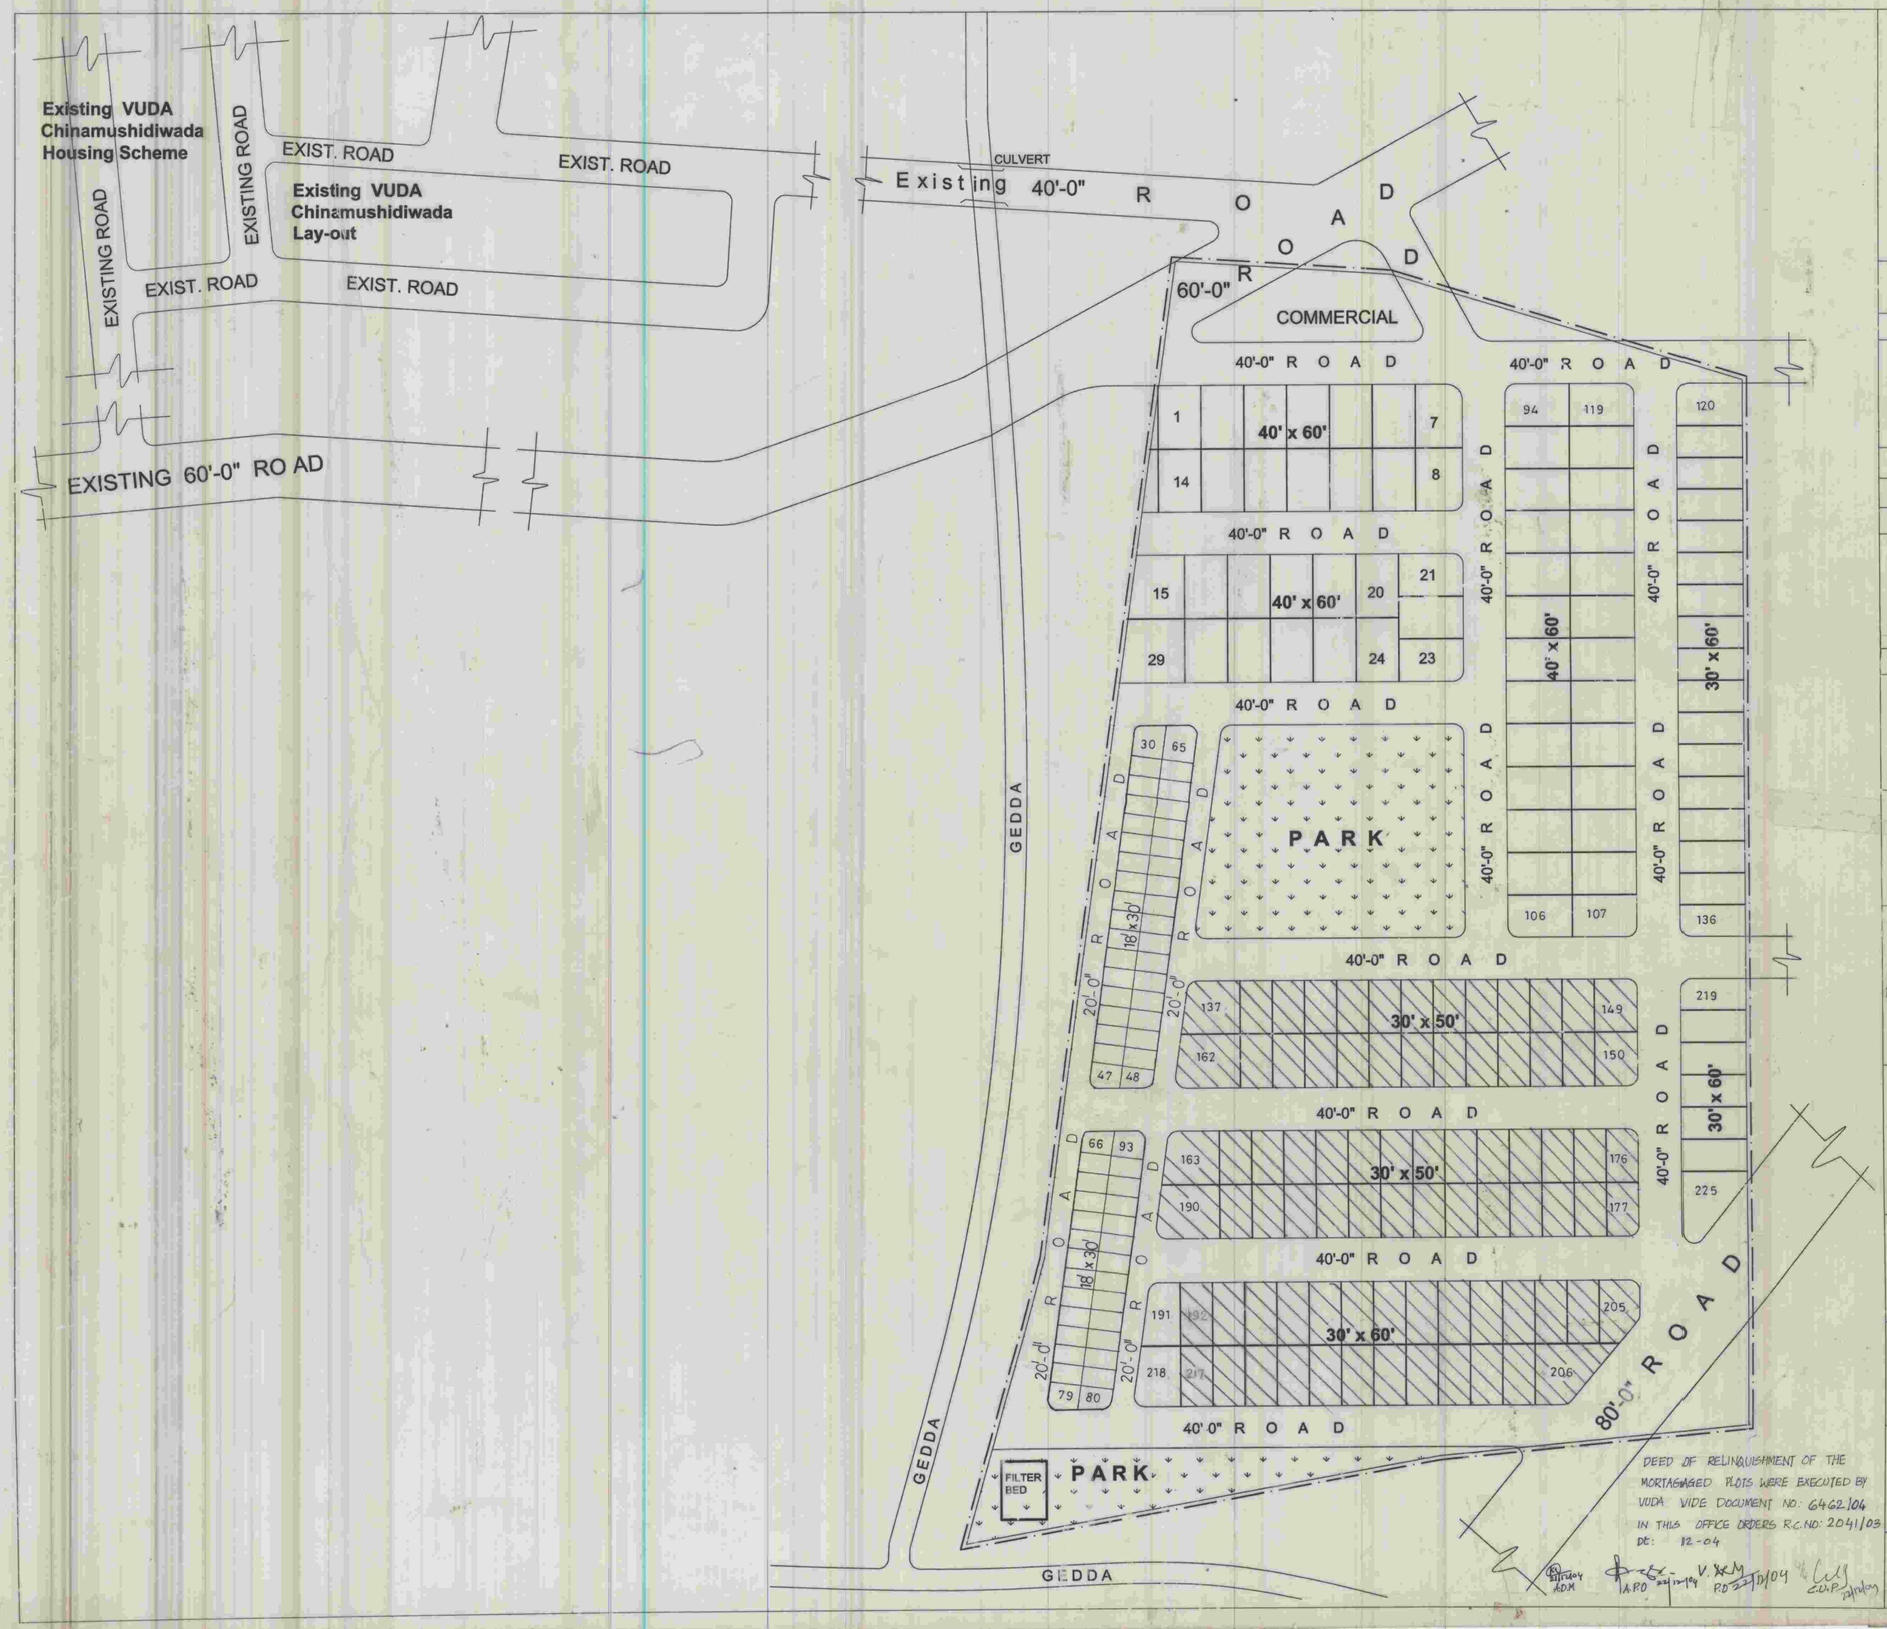

DEED OF RELINQUISHMENT OF THE MORTAGAGED PLOTS WERE EXECUTED BY VUDA VIDE DOCUMENT NO: 6462/04 IN THIS OFFICE ORDERS R.C.NO: 2041/03 DT: 12-04

PROPOSED LAY-OUT PLAN IN S.No : 187 OF Chinamushidivada Village Pendurthi Mandal Visakhapatnam district.

Belongs to : Smt P.Satyavathi

Land use Analysis :-

SL. NO.	DESCRIPTION	EXTENT IN ACRES	PERCENTAGE
1.	PLOTTED AREA	8-35	12
2.	COMMERCIAL AREA	0-25	[illegible]
3.	ROADS AREA	5-54	35.24
4.	PARKS AREA	1-00	[illegible]
	TOTAL AREA	15-72	

Plots Detail :-

SL. NO.	PLOT SIZE	NO. OF PLOTS
1.	30' x 50'	54
2.	30' x 60'	52
3.	40' x 60'	55
4.	18' x 30'	64
TOTAL NO. OF PLOTS		225

PROPOSED LAY-OUT BOUNDARY

EXISTING APPROACH ROAD

SCALE : 1" = 66'-0"

North

L.P.NO:-7/2004

FILE RC NO :- 2041/2003 APO/P2

Owner's SIGN.

Sree Sai Ram Services
Surveyors Planners
Estimators & Executors
VISAKHAPATNAM
Cell: 98493 65443

LICENSED SURVEYOR

PLOTS MORTAGAGED TO VUDA

PLOT NOS 137 to 190 (SIZE OF PLOTS : 30'x50' - 54 nos)

PLOT NOS 192 to 217 (SIZE OF PLOTS : 30'x60' - 26 nos)

TOTAL NO. OF PLOTS : 80 nos

EXTENT : Acs 2.94 cts (11898.18 sq.mts)

S / D' man

ASST. PLANNING OFFICER

CHIEF URBAN PLANNER

PLANNING OFFICER

VICE CHAIRMAN

VISAKHAPATNAM URBAN DEVELOPMENT AUTHORITY