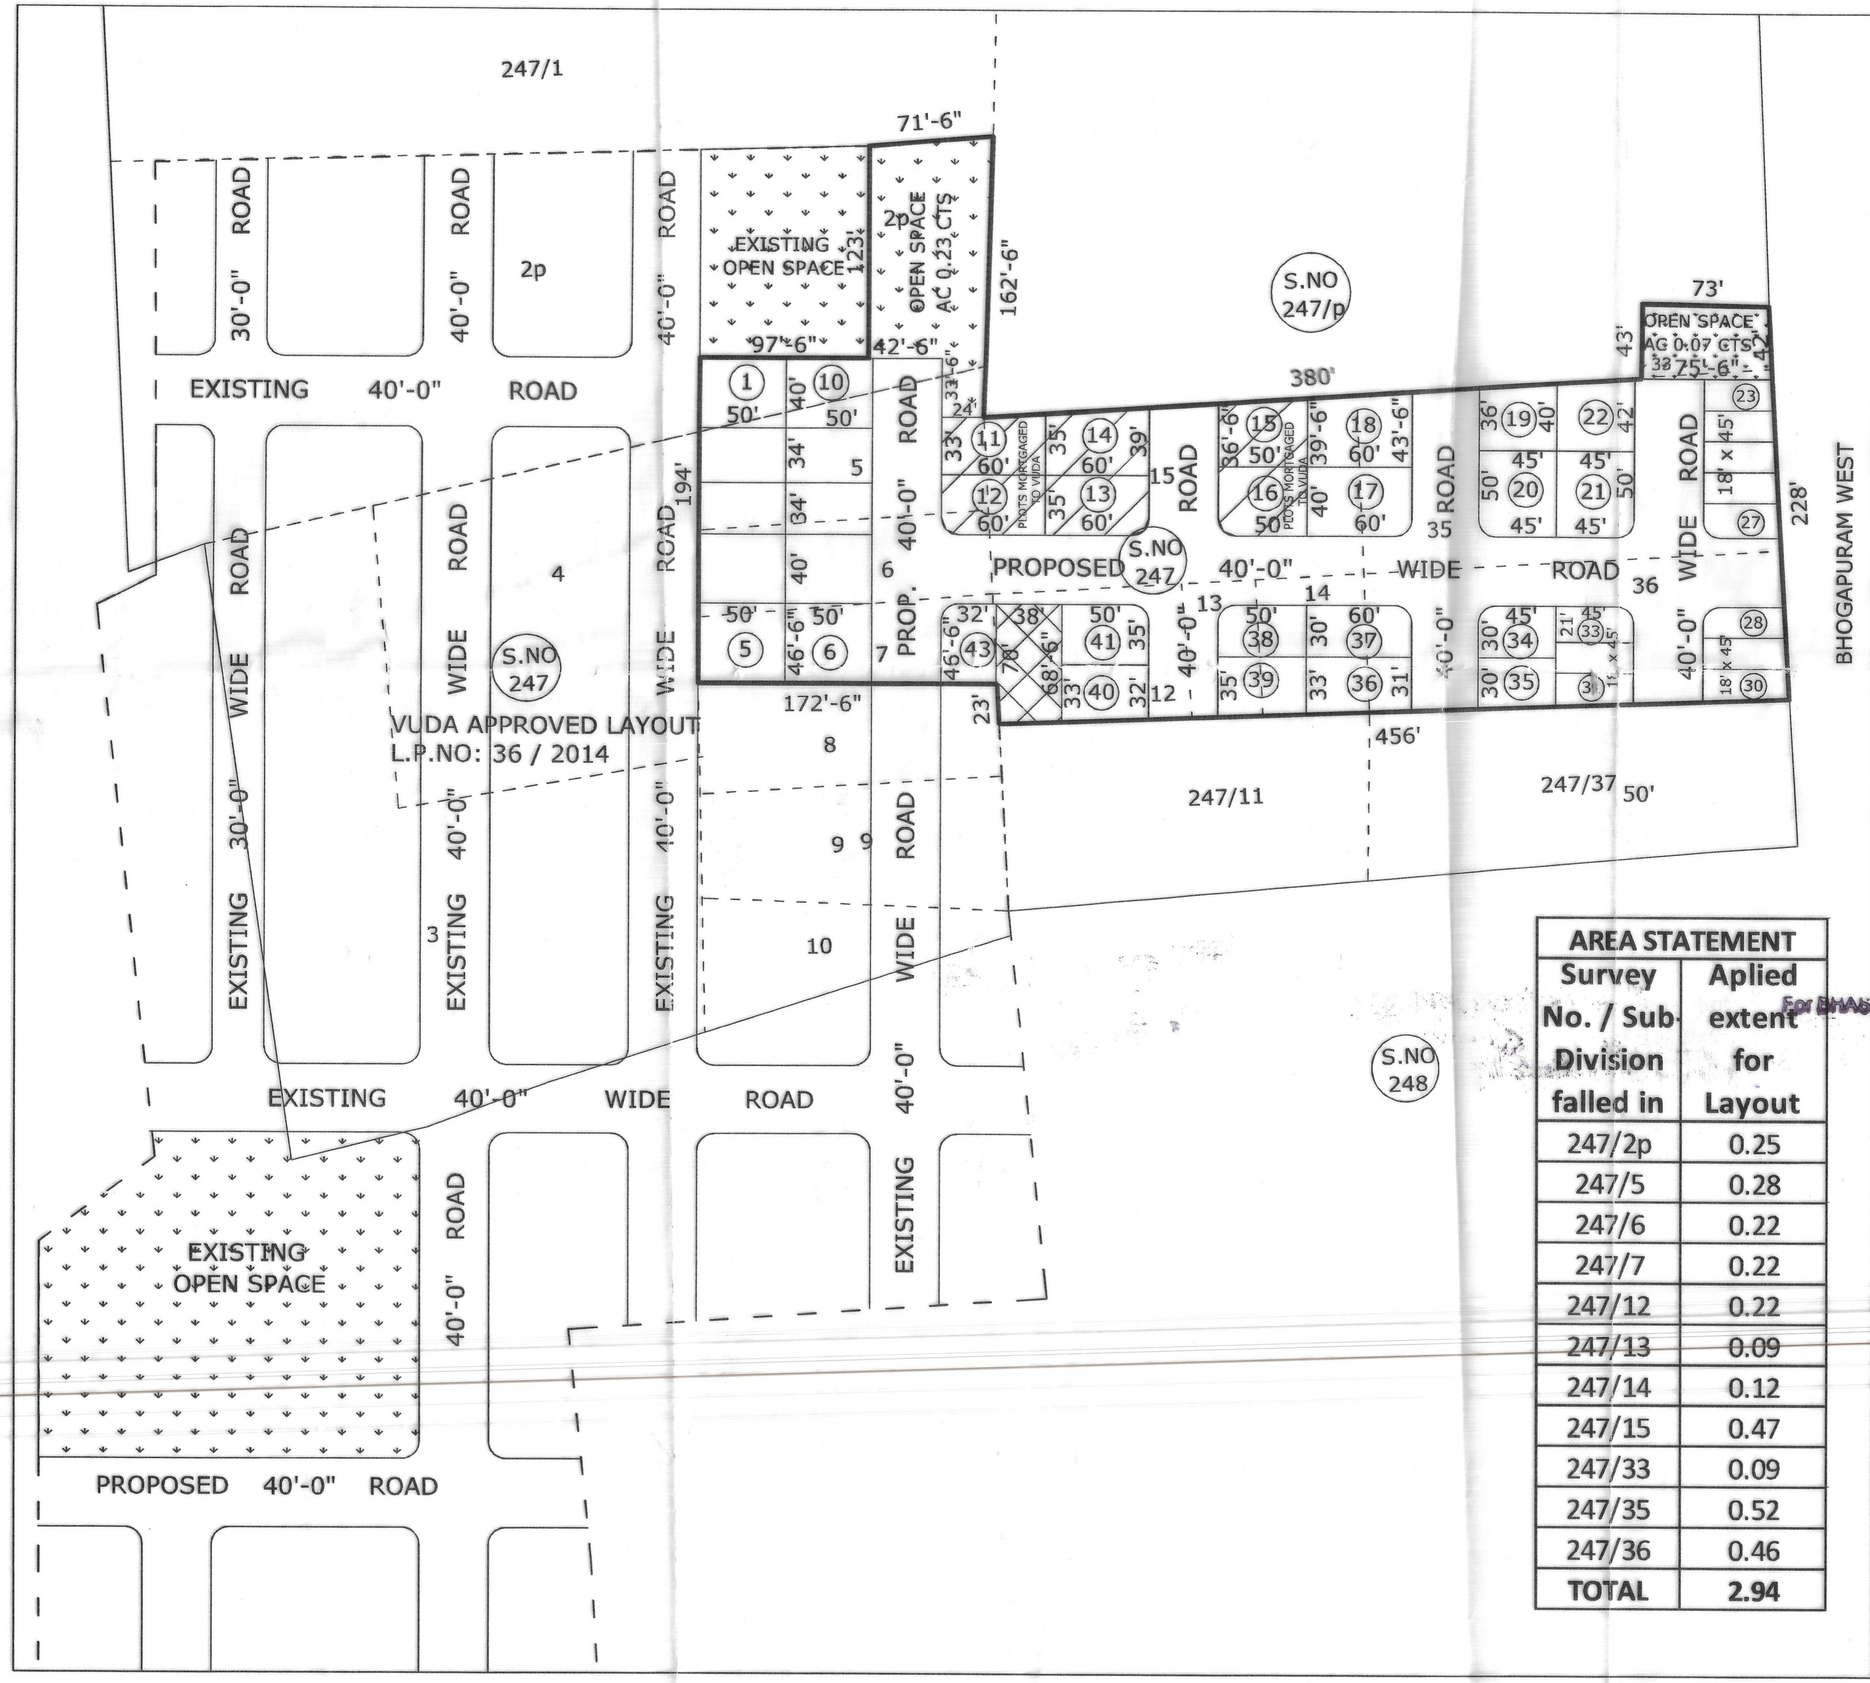

PROPOSED LAYOUT PLAN FOR RESIDENTIAL PLOTS IN S.No: 247p OF AKKIVARAM - VILLAGE, DENKADA - MANDAL, VIZIANAGARAM - DISTRICT.

SL. NO.	DESCRIPTION	EXTENT Acs.-cts.	PERCENTAGI
1.	PLOTTED AREA	1.59	56.12 %
2.	MIXED LAND USE	0.06	
3.	ROADS AREA	0.99	33.68 %
4.	OPEN SPACE AREA	0.30	10.20 %
	TOTAL AREA	2.94	100.00 %

PLOTS DETAILS :-

SL. NO.	PLOT SIZE	PLOT AREA in Sq. yds.	NO. OF PLOTS
1.	38' x 68'-6"	289.22	01
2.	46' x 50'	255.55	02
3.	40' x 60'	266.66	02
4.	45' x 50'	250.00	02
5.	40' x 50'	222.22	06
6.	30' x 60'	200.00	06
7.	36' x 45'	180.00	02
8.	30' x 50'	166.66	08
9.	32' x 46'-6"	165.33	01
10.	30' x 45'	150.00	02
11.	18' x 45'	90.00	11
	TOTAL NO. OF PLOTS		43

PROPOSED LAYOUT

FILE RC.NO:5891/2016/L8

L.P.NO: 7/2017

SCALE : 1" = 66'-0"

N

PLOTS MORTGAGED TO VUDA
PLOT NO'S:11 TO 16
EXTENT: AC 0.28 CTS
TOTAL PLOTS: 06

AREA STATEMENT

Survey No. / Sub-Division falled in	Aplied extent for Layout
247/2p	0.25
247/5	0.28
247/6	0.22
247/7	0.22
247/12	0.22
247/13	0.09
247/14	0.12
247/15	0.47
247/33	0.09
247/35	0.52
247/36	0.46
TOTAL	**2.94**

For BHASHYAM DEVELOPERS
Managing Partner
OWNERS SIGN.

S.V. SESHADRI RAO
Licenced Civil Engineer / Surveyor
Regd. No. 38 / 2013
Visakhapatnam Urban Development Authority
LICENSED SURVEYOR

5/12/16
A.D.M

7/12/16
Junior Planning Officer

Asst. Planning Officer

14/12/16
CHIEF URBAN PLANNER

VICE CHAIRMAN

VISAKHAPATNAM URBAN DEVELOPMENT AUTHORITY