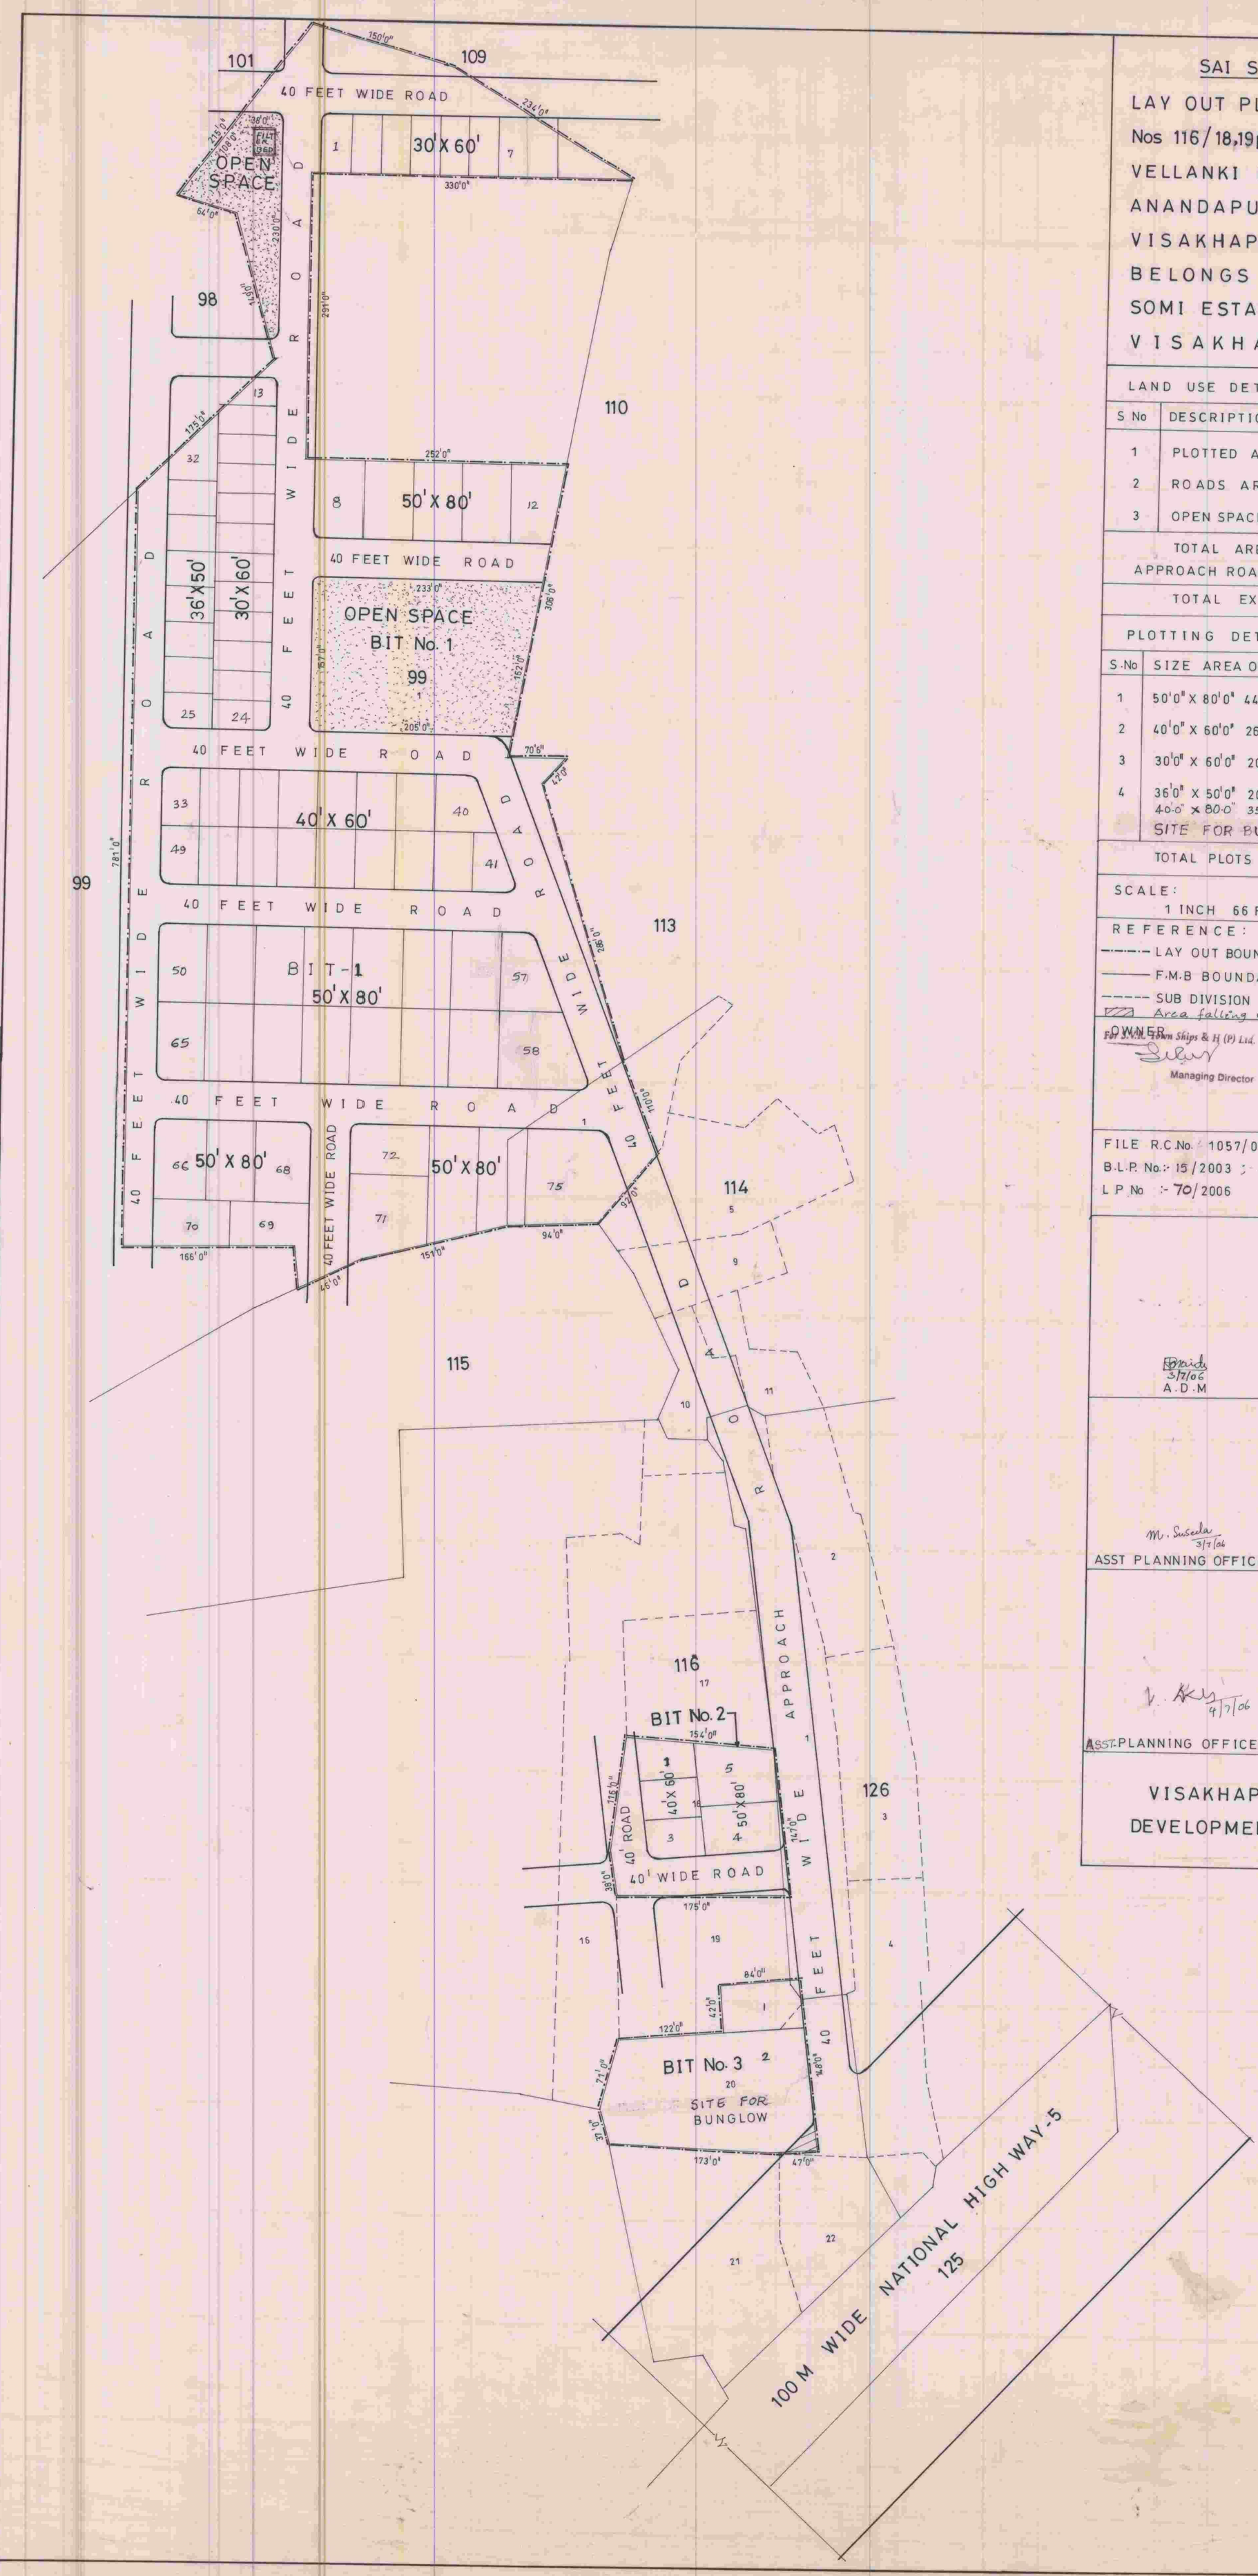

SAI SWAPNAM LAY OUT

LAY OUT PLAN SHOWING IN SURVEY Nos 116/18,19p,20p,114/1p AND 99/1p OF VELLANKI PEDDIPALEM VILLAGE ANANDAPURAM MANDAL VISAKHAPATNAM DISTRICT BELONGS TO SOMI ESTATES AND HOUSING PVT LTD VISAKHAPATNAM

LAND USE DETAILS

S No	DESCRIPTION	EXTENT IN ACRES	PERCENT
1	PLOTTED AREA	6.37	59.48 %
2	ROADS AREA	3.29	30.72 %
3	OPEN SPACE AREA	1.05	9.80 %
	TOTAL AREA	10.71	100.00 %
	APPROACH ROAD AREA	0.93	
	TOTAL EXTENT	11.64	

PLOTTING DETAILS

S.No	SIZE AREA OF PLOTS	No OF PLOTS
1	50'0" X 80'0" 444.45 Sq Yds	33
2	40'0" X 60'0" 266.67 "	20
3	30'0" X 60'0" 200.00 "	19
4	36'0" X 50'0" 200.00 "	8
	40.0" X 80.0" 355.56 "	1
	SITE FOR BUNGALOW	1
	TOTAL PLOTS	82

SCALE: 1 INCH 66 FEET

NORTH

REFERENCE:
- LAY OUT BOUNDARY
- F.M.B BOUNDARY
- SUB DIVISION BOUNDARY
- Area falling in Road Widening

OWNER
For Somi Town Ships & H (P) Ltd.
Managing Director

SURVEYOR
Ch. Chiranjeevi (Reddy)
Consulting Architect
Municipal Licensed Surveyor
M.C.V. Licence No 32/2005-2006
VISAKHAPATNAM

FILE R.C.No. 1057/01/G1
B.L.P. No.:- 15/2003 ;- Revised BLP No: 1/2006
L.P. No :- 70/2006

3/7/06
A.D.M

4/7/06
CHIEF URBAN PLANNER

M. Susela 3/7/06
ASST PLANNING OFFICER

4/7/06
ASST. PLANNING OFFICER

VICE CHAIRMAN

VISAKHAPATNAM URBAN DEVELOPMENT AUTHORITY