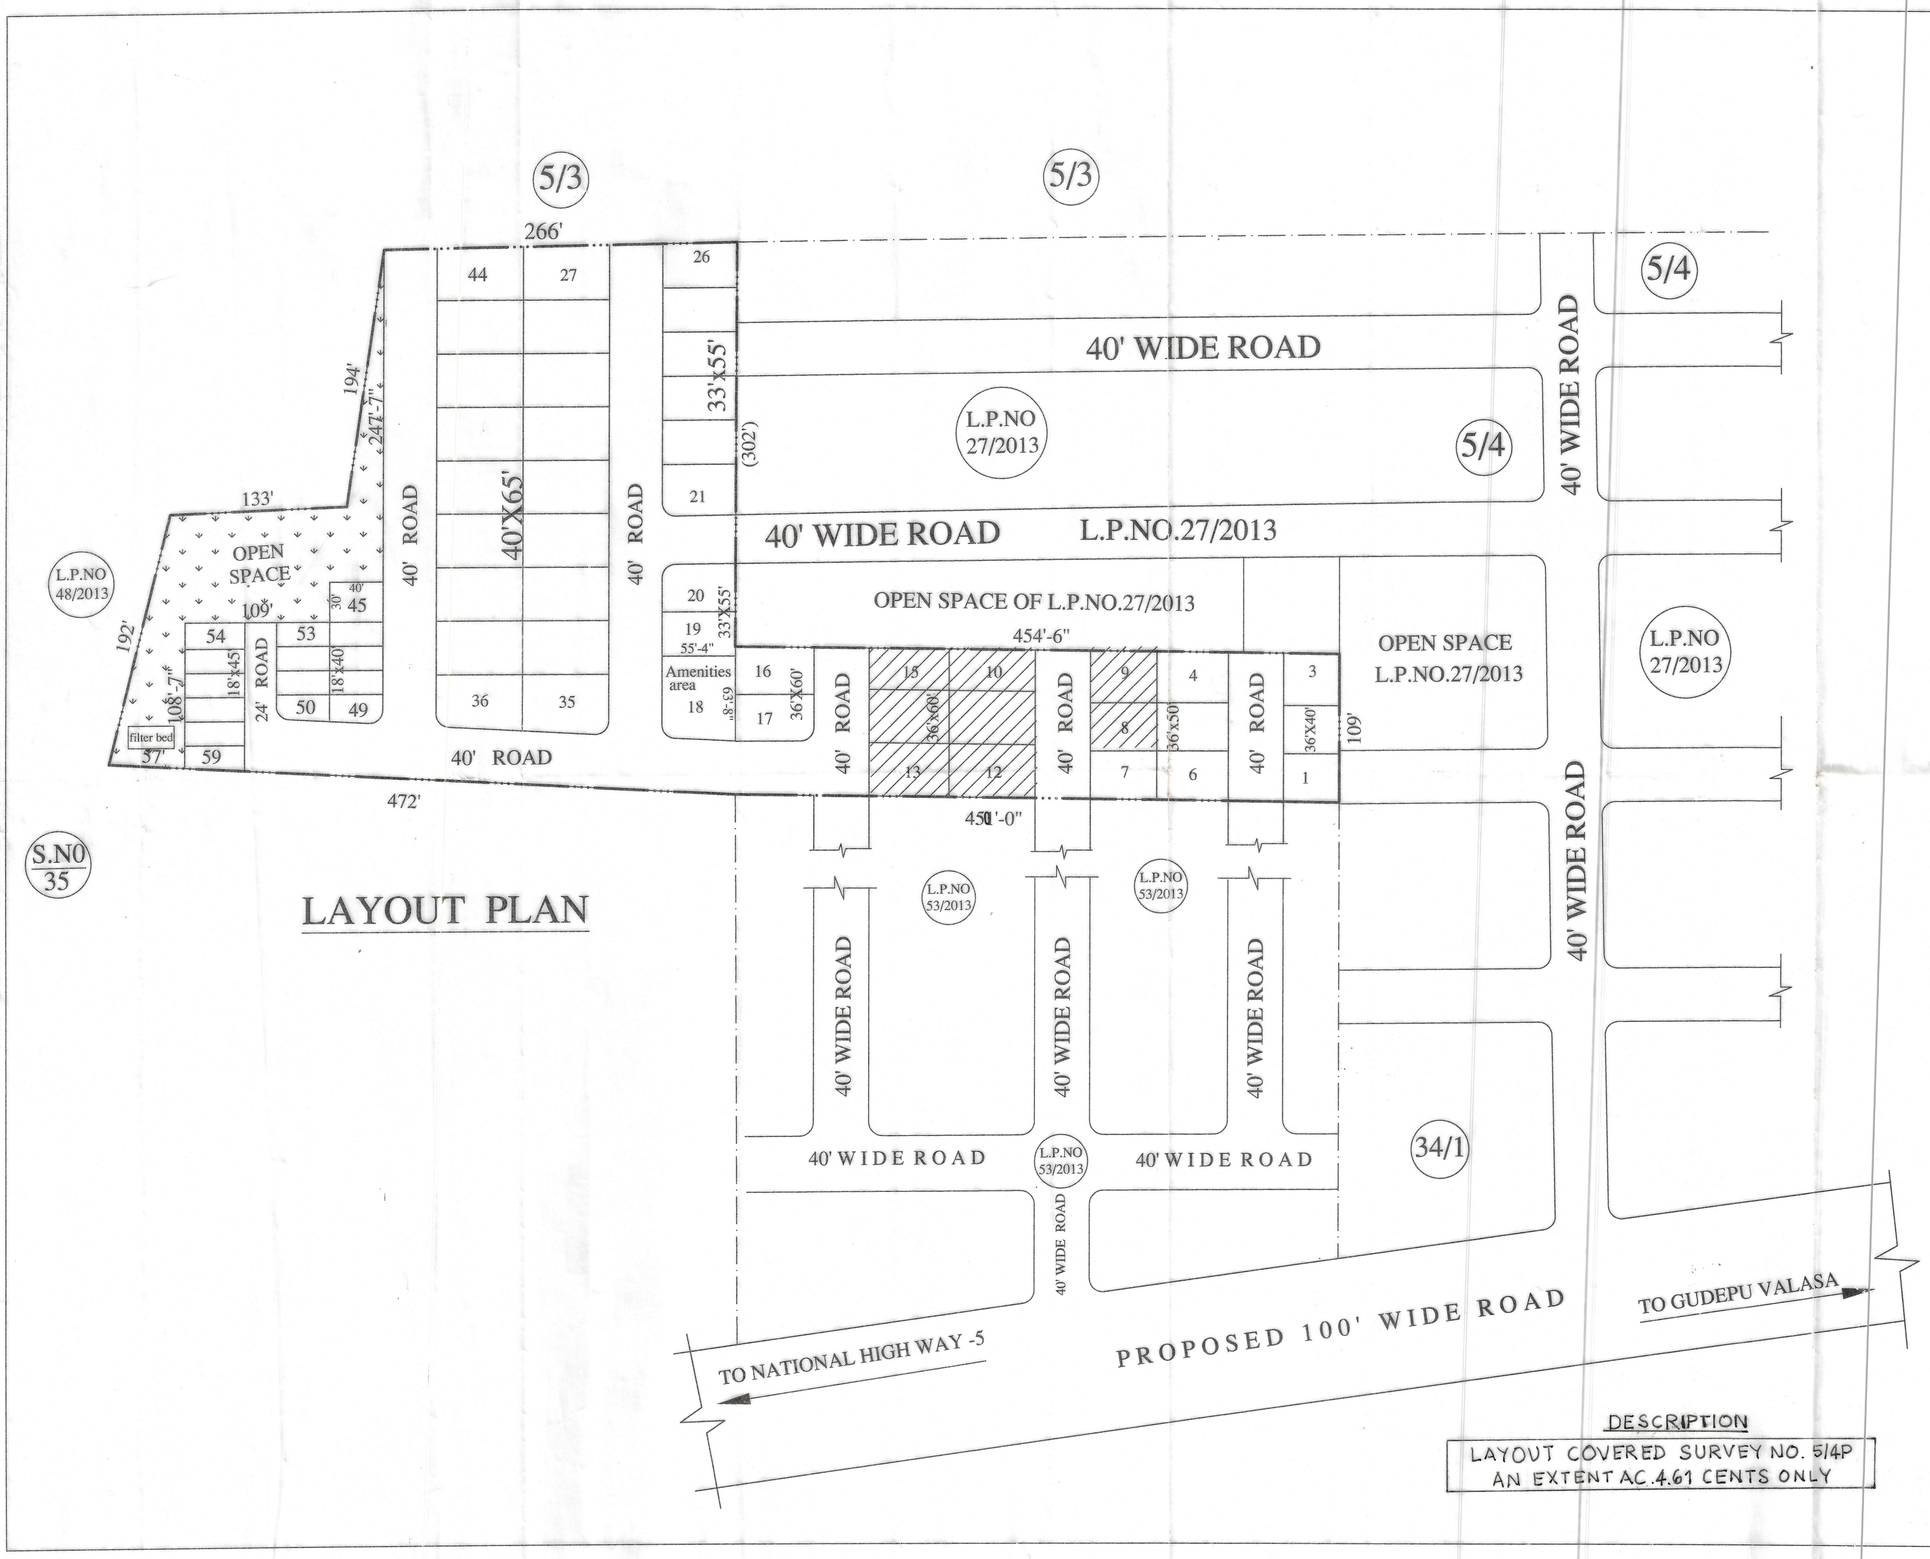

DESCRIPTION

LAYOUT COVERED SURVEY NO. 5/4P
AN EXTENT AC.4.61 CENTS ONLY

PROPOSED LAYOUT PLAN IN S.No:5/4P OF GUDEPUVALASA(V) BHOGAPURAM MANDAL, VIZIANAGARAM DIST.

BELONGS TO :-

KONATHALA RAM MOHANA RAO

LAND USE ANALYSIS :-

SL.NO.	DESCRIPTION	EXTENT IN Acs.-cts.	PERCENTAGE
1.	PLOTTED AREA (including 3%Amenities area)	2.74	59.50
2.	ROADS AREA	1.39	30.10
3.	OPEN SPACE AREA	0.48	10.40
	TOTAL AREA	4.61	100.00

PLOT DETAILS :-

SL.NO.	PLOT SIZE	PLOT AREA IN Sq. yds.	NO. OF PLOTS
1.	36' x 40'	160.00	03
2.	36' x 50'	200.00	06
3.	36' x 60'	240.00	08
4.	33' x 55'	201.67	09
5.	40' x 65'	288.89	18
6.	40' x 30'	133.33	01
7.	18' X 40' EWS	80.00	08
8.	18' X 45' EWS	90.00	06
	TOTAL NO. OF PLOTS		59

LAYOUT BOUNDARY

PLOTS MORTGAGED TO VUDA, EXTENT Ac.041
PLOTS NOs. 8 To 15 , NO.OF PLOTS 8

SCALE : 1" = 66'-0"
FILE R.C. No: 8/2014/L8
L.P.No: 77/2014

NORTH

OWNER'S SIGN

R. HEMA KUMAR
Licenced Surveyor No. 4/2012
VUDA, VISAKHAPATNAM
Cell 9441416799

LICENSED SURVEYOR

A.D.M

CHIEF URBAN PLANNER

PLANNING OFFICER I/C

VICE-CHAIRMAN

VISAKHAPATNAM URBAN DEVELOPMENT AUTHORITY